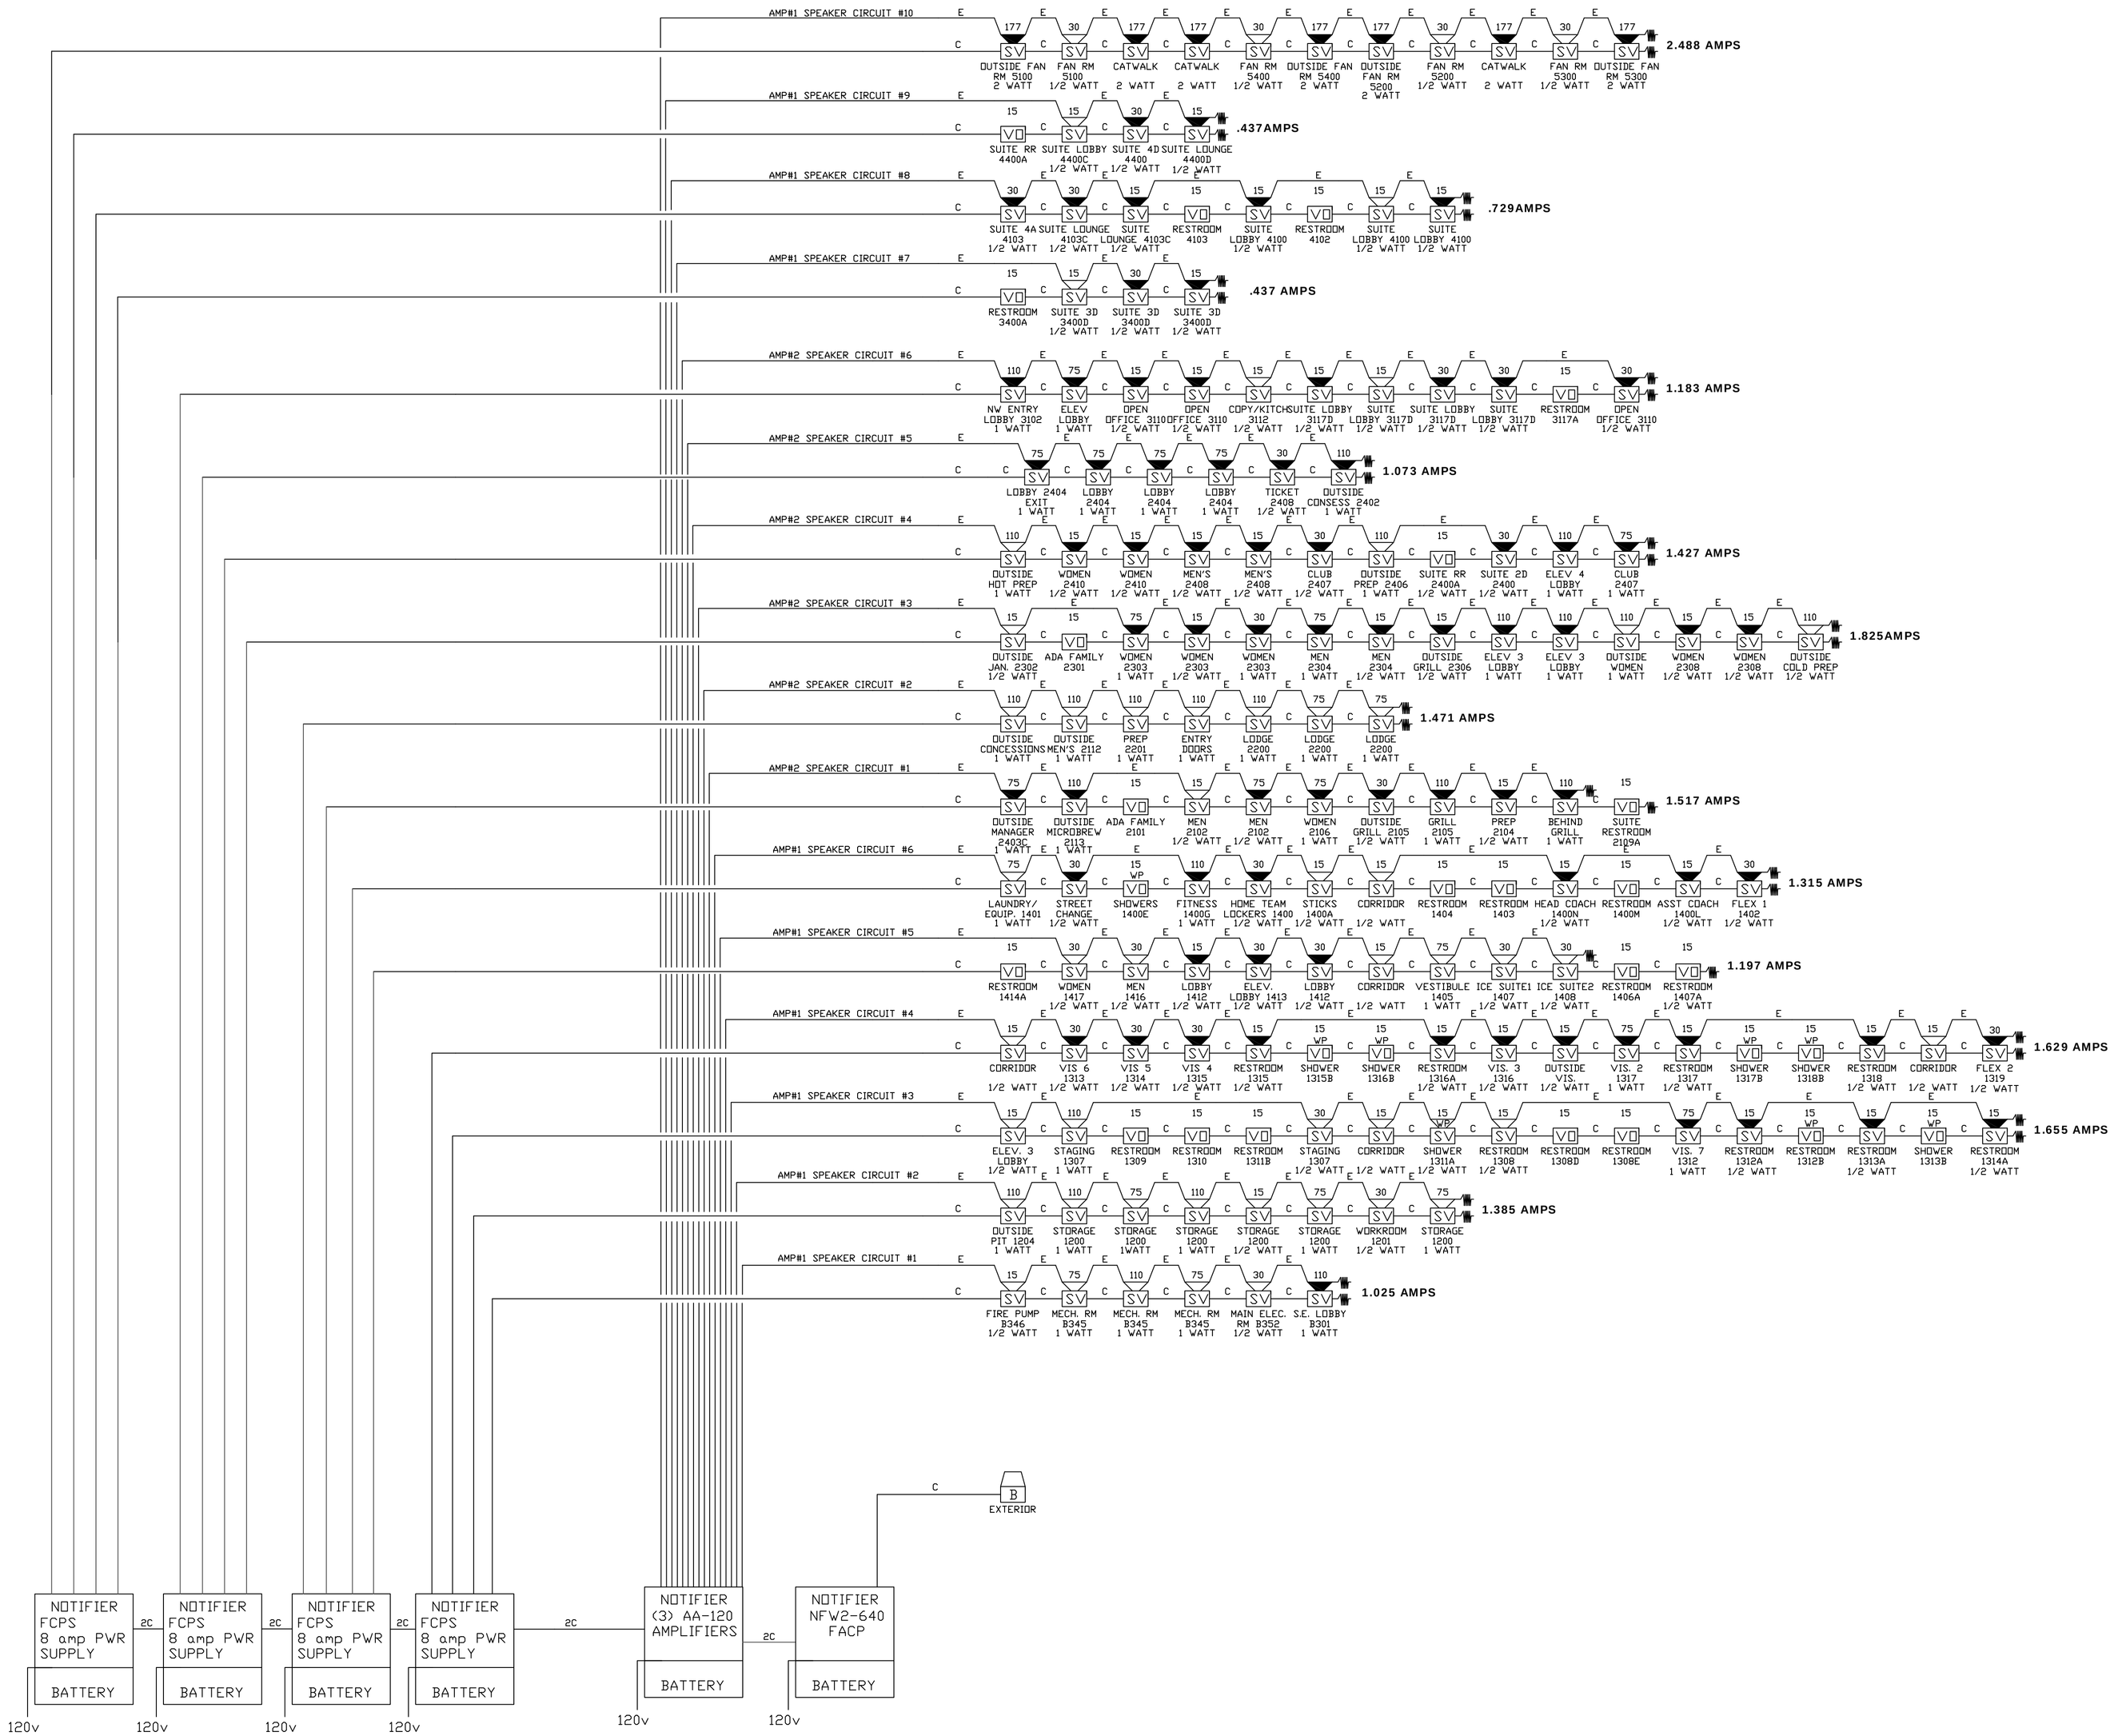

LEGEND

VD	VISUAL ONLY	80" AFF
WP	WEATHERPROOF	
	CEILING MOUNT	
SV	SPEAKER / VISUAL	80" AFF
B	EXTERIOR ROTATING BEACON	

Important! Wiring connections must have correct polarity.

Room Size	Candela Rating	Load (amps)
20' x 20'	15 cd	0.08 amps
30' x 30'	30 cd	0.10 amps
40' x 40'	75 cd	0.15 amps
50' x 50'	110 cd	0.20 amps

CABLE SCHEDULE

A 1 PR #12 TWISTED UNSHIELDED FPLR
B 1 PR #12 AWG FPL CABLE
C 1 PR #12 AWG UNSHIELDED FPLR CABLE
D 1 PR #12 AWG UNSHIELDED FPLR CABLE
E 1 PR #16 AWG TWISTED SHIELDED FPLR CABLE

THIS DRAWING AND THE SUBJECT MATTER SHOWN THEREBY IS THE EXCLUSIVE PROPERTY OF NORRIS, INC. REPRODUCTION OF THE DRAWING IN WHOLE OR IN PART MUST INCLUDE THIS NOTE. USE OF ANY OF THE INFORMATION IMPARTED ON THIS DRAWING, WITHOUT PERMISSION, IS STRICTLY PROHIBITED.

REVISION 3		DATE:
REVISION 2		DATE:
REVISION 1		DATE:
REVISION 0 SUBMITTAL		DATE: 2-28-13
DESIGN BY:	DRN BY: CJC	APPROVED BY:
FILENAME:		

SYSTEM NAC RISER

PROJECT NAME

C.C.C.C. (FIRE ALARM NAC)

PORTLAND, MAINE

NORRIS INC
Prepared for Immediate Delivered Today
2257 BROADWAY, So PORTLAND, MAINE