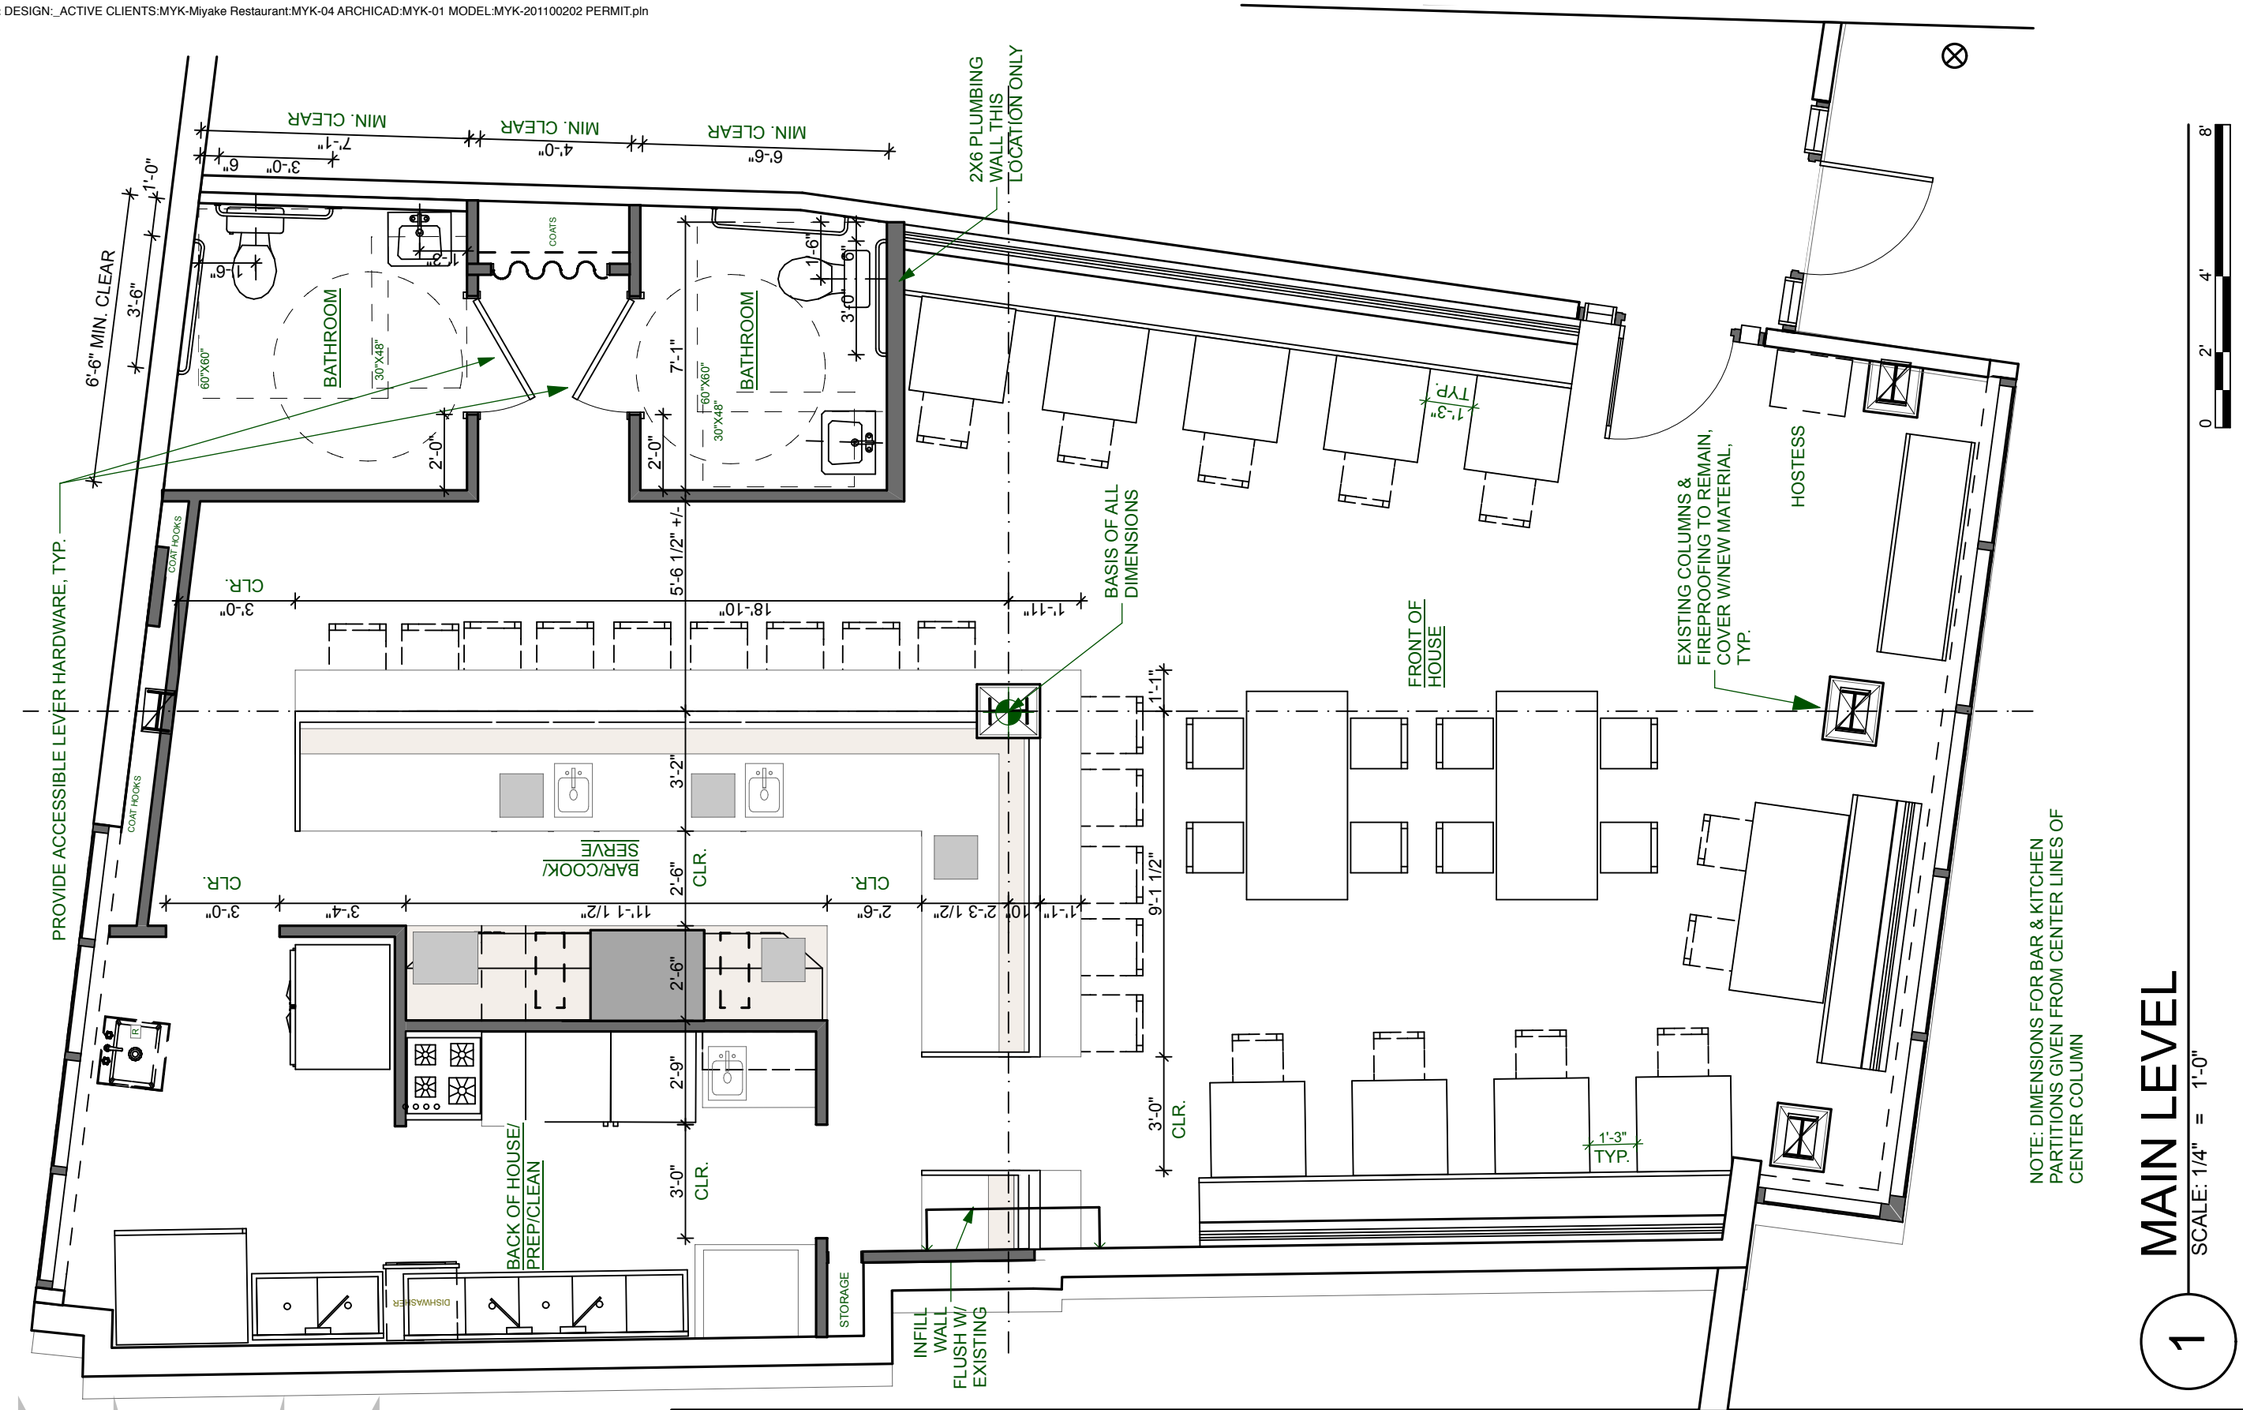

NOTE: DIMENSIONS FOR BAR & KITCHEN PARTITIONS GIVEN FROM CENTER LINES OF CENTER COLUMN

1 MAIN LEVEL

SCALE: 1/4" = 1'-0"

KAPLAN THOMPSON
ARCHITECTS
424 FORE ST., PORTLAND, ME 04101
207-842-2888 FAX:842-2828

PROJECT:
MIYAKE 2
MASA MIYAKE
468 FORE STREET
PORTLAND, ME

DRAWING: FLOOR PLAN
SCALE:
DRAWN BY: RZT
DATE: JANUARY 31, 2011
REVISED:

A-1.1