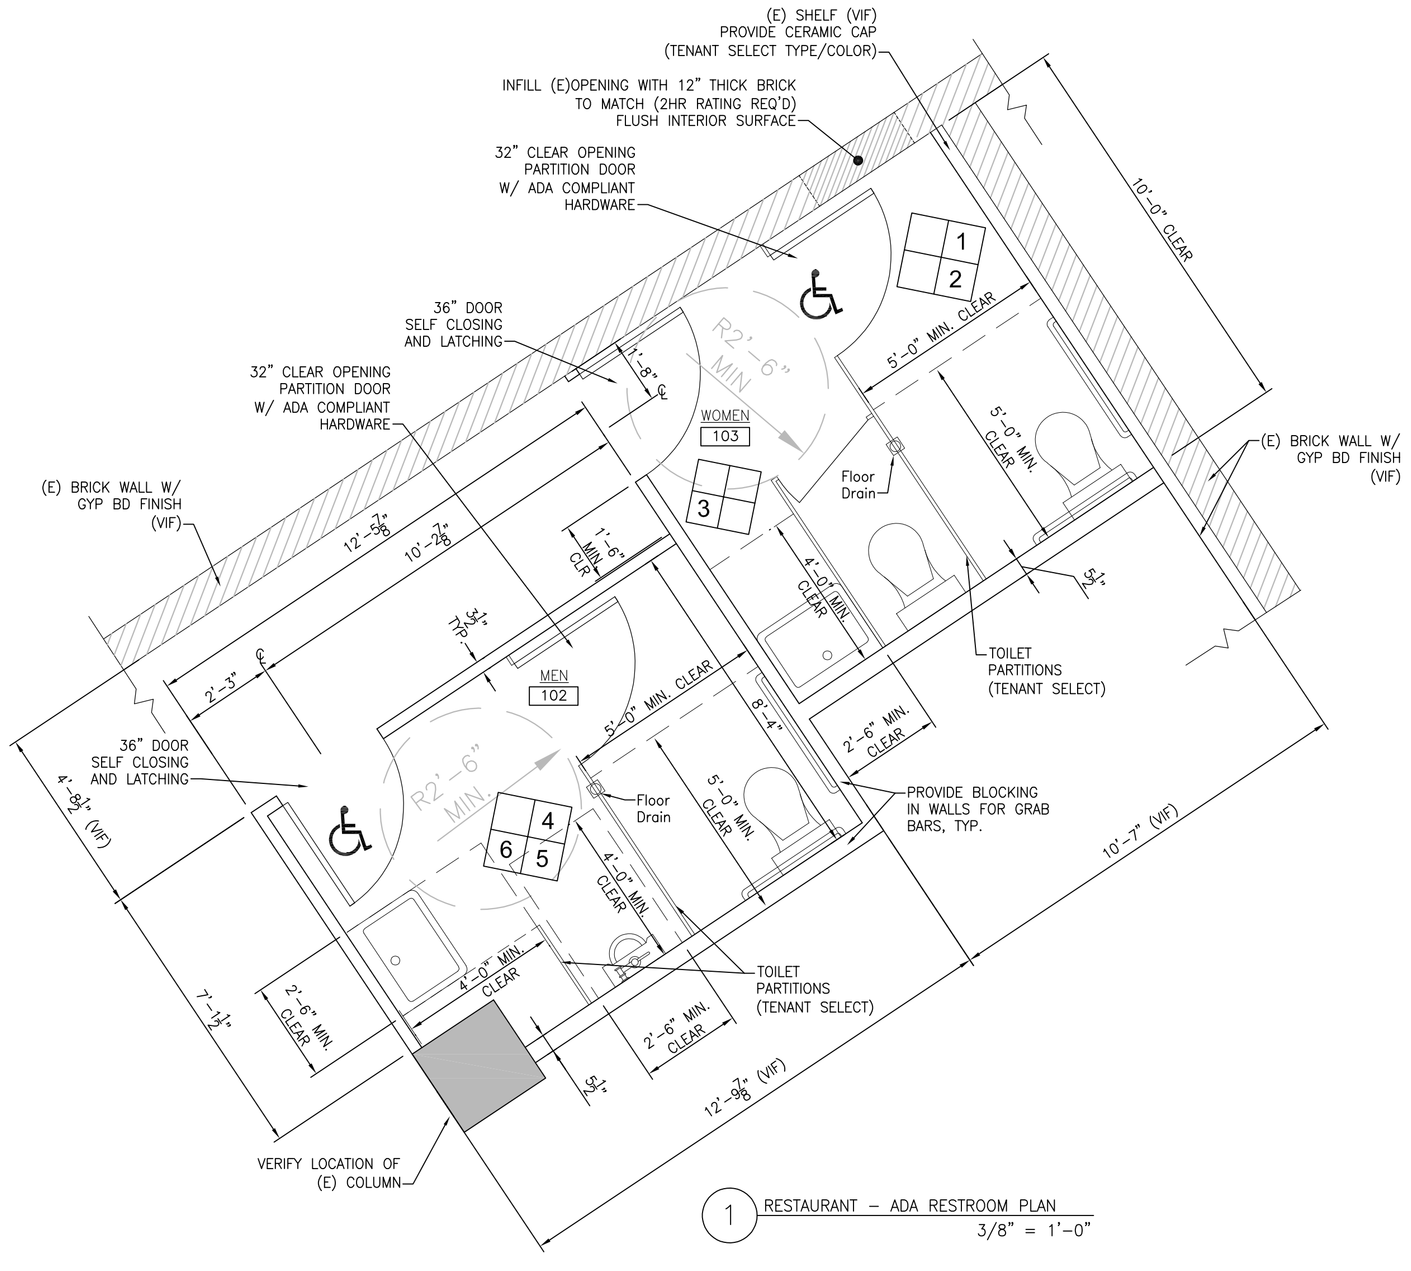

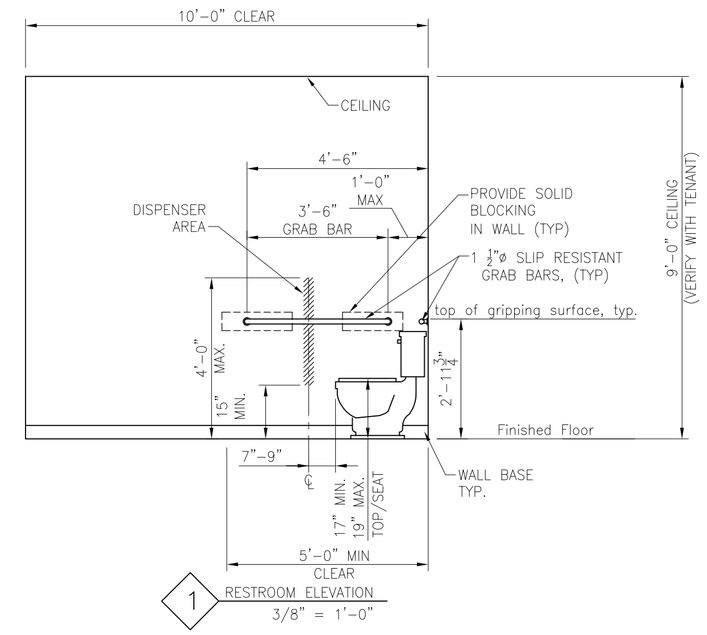

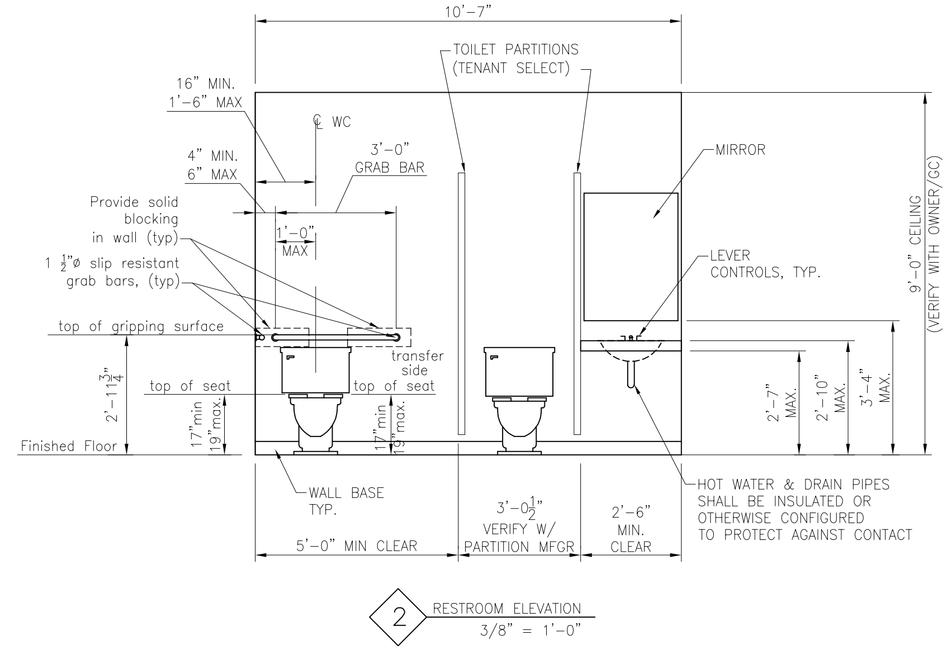

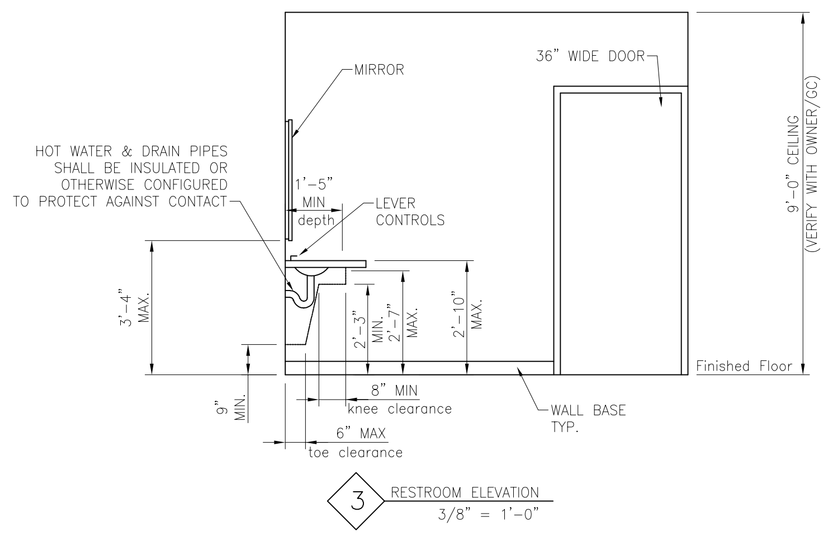

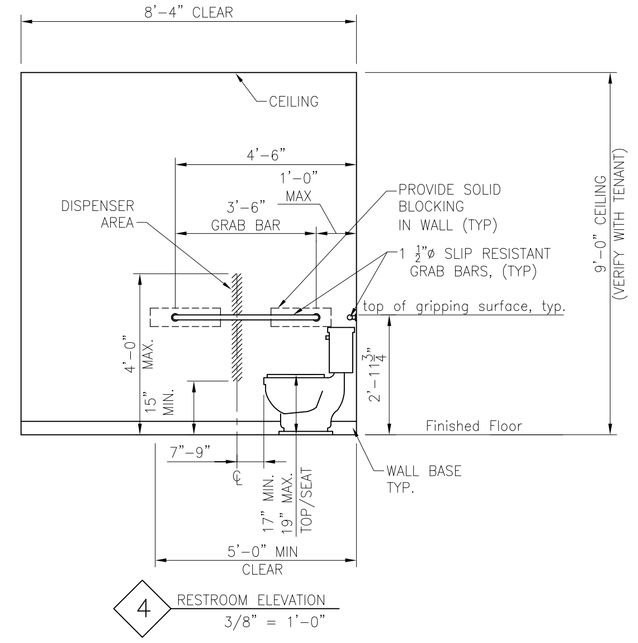

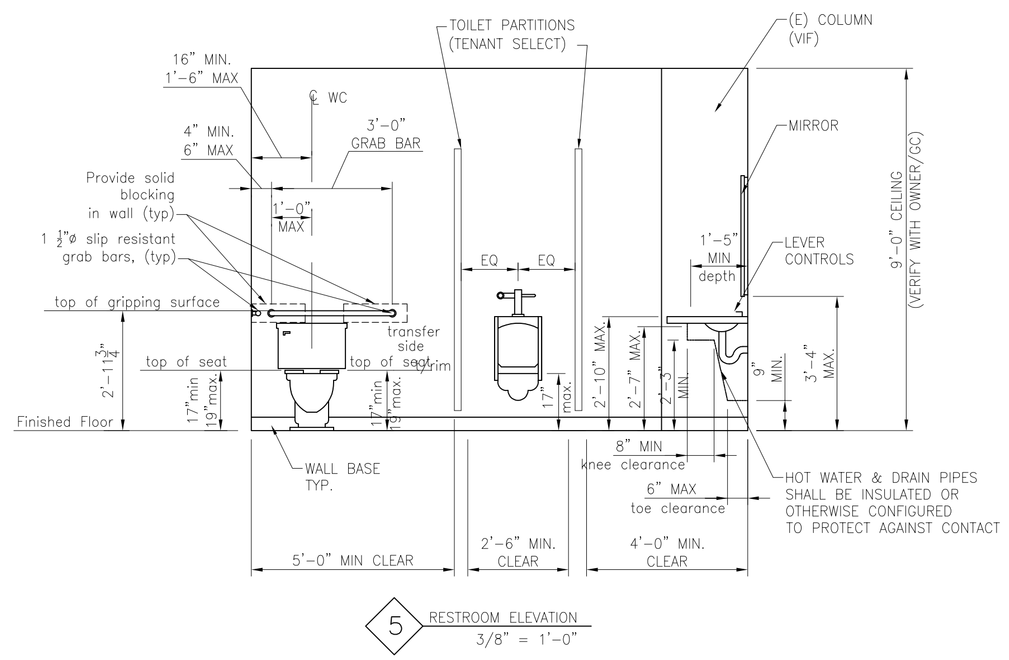

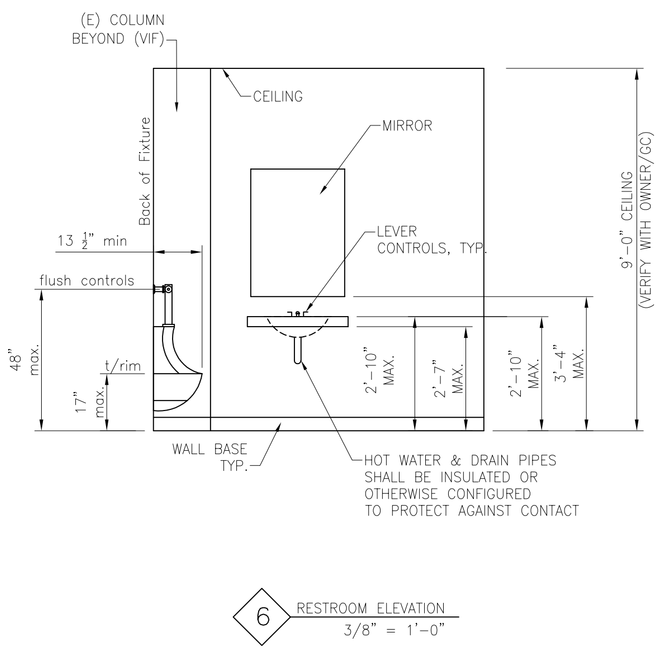

REV.	DATE	STATUS
.	3-30-17	STATE FIRE MARSHAL SUBMISSION
1	4-28-17	SUBMITTED FOR PERMITS

REGISTERED ARCHITECT
JOHN H. LEASURE
No. 310
STATE OF MAINE

JOHN H. LEASURE ARCHITECT, INC.
6 Q STREET
SOUTH PORTLAND, MAINE 04106

SHWARTZ BUILDING RENOVATIONS
600–604 CONGRESS STREET
PORTLAND, MAINE

RESTAURANT – RESTROOM PLANS AND ELEVATIONS

A24