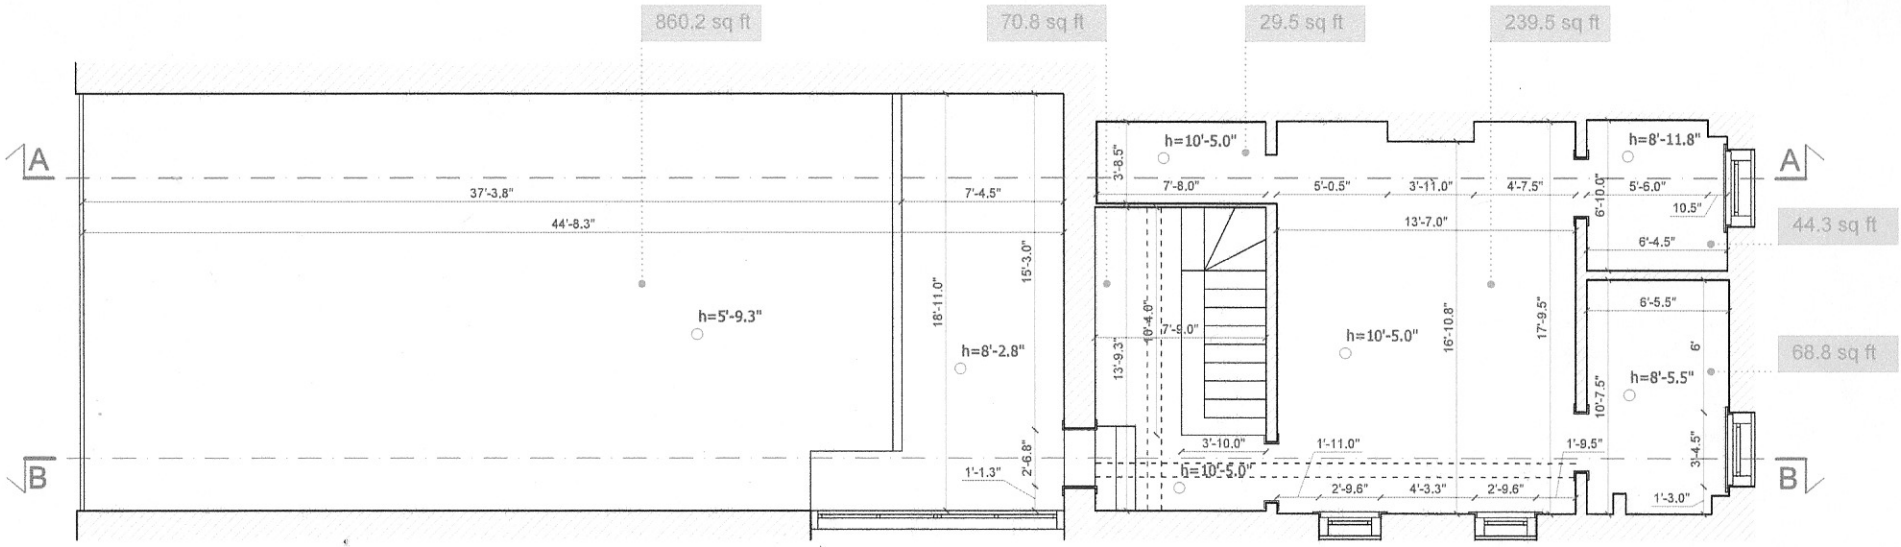

first floor

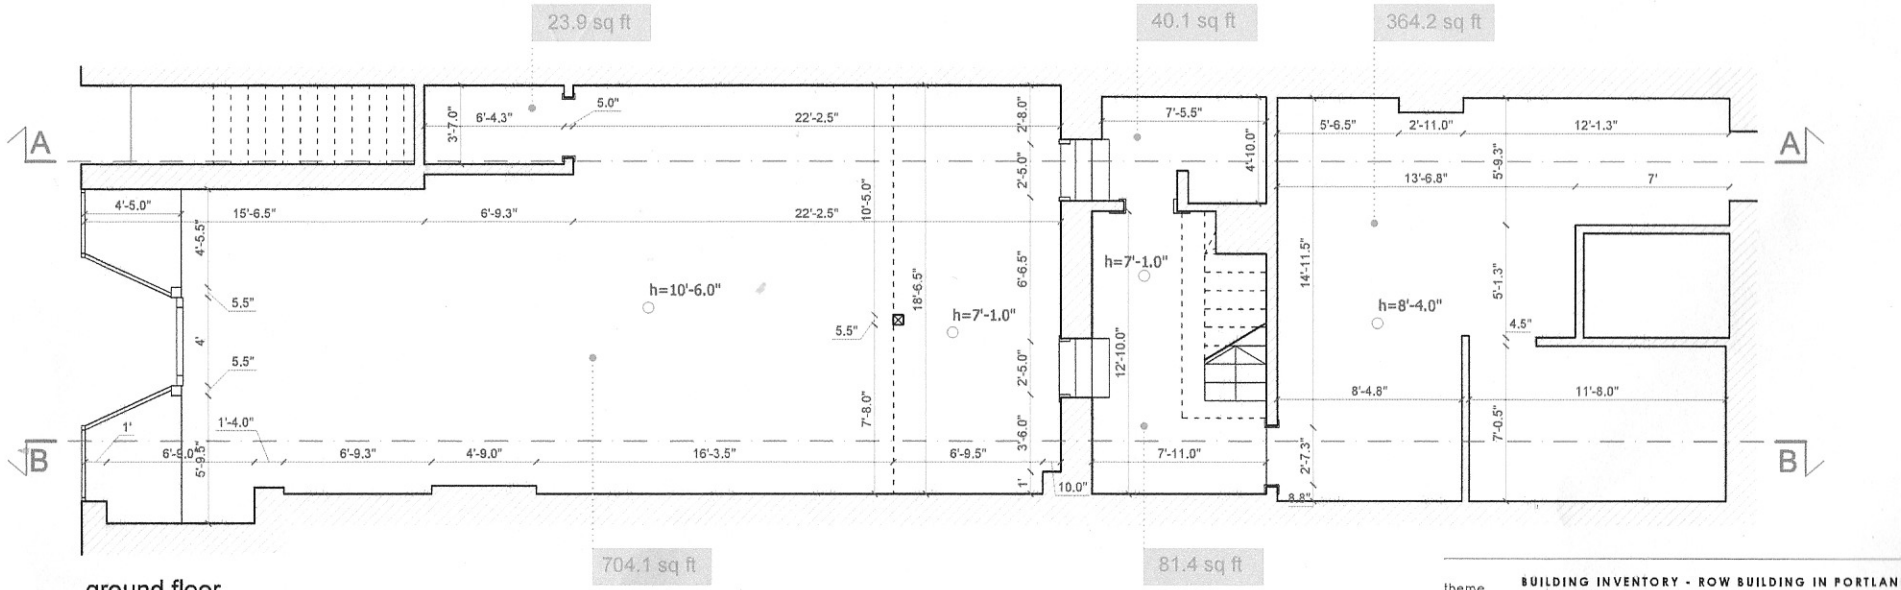

ground floor

theme	BUILDING INVENTORY - ROW BUILDING IN PORTLAND
investor	Nicole Insanally
date	04/2014
address	412 Congress Street, Portland
scale	1"-40'/A2

plans
ground floor and first floor

01

MSc. Klaudiusz Angerman MSc. Monika Nowak