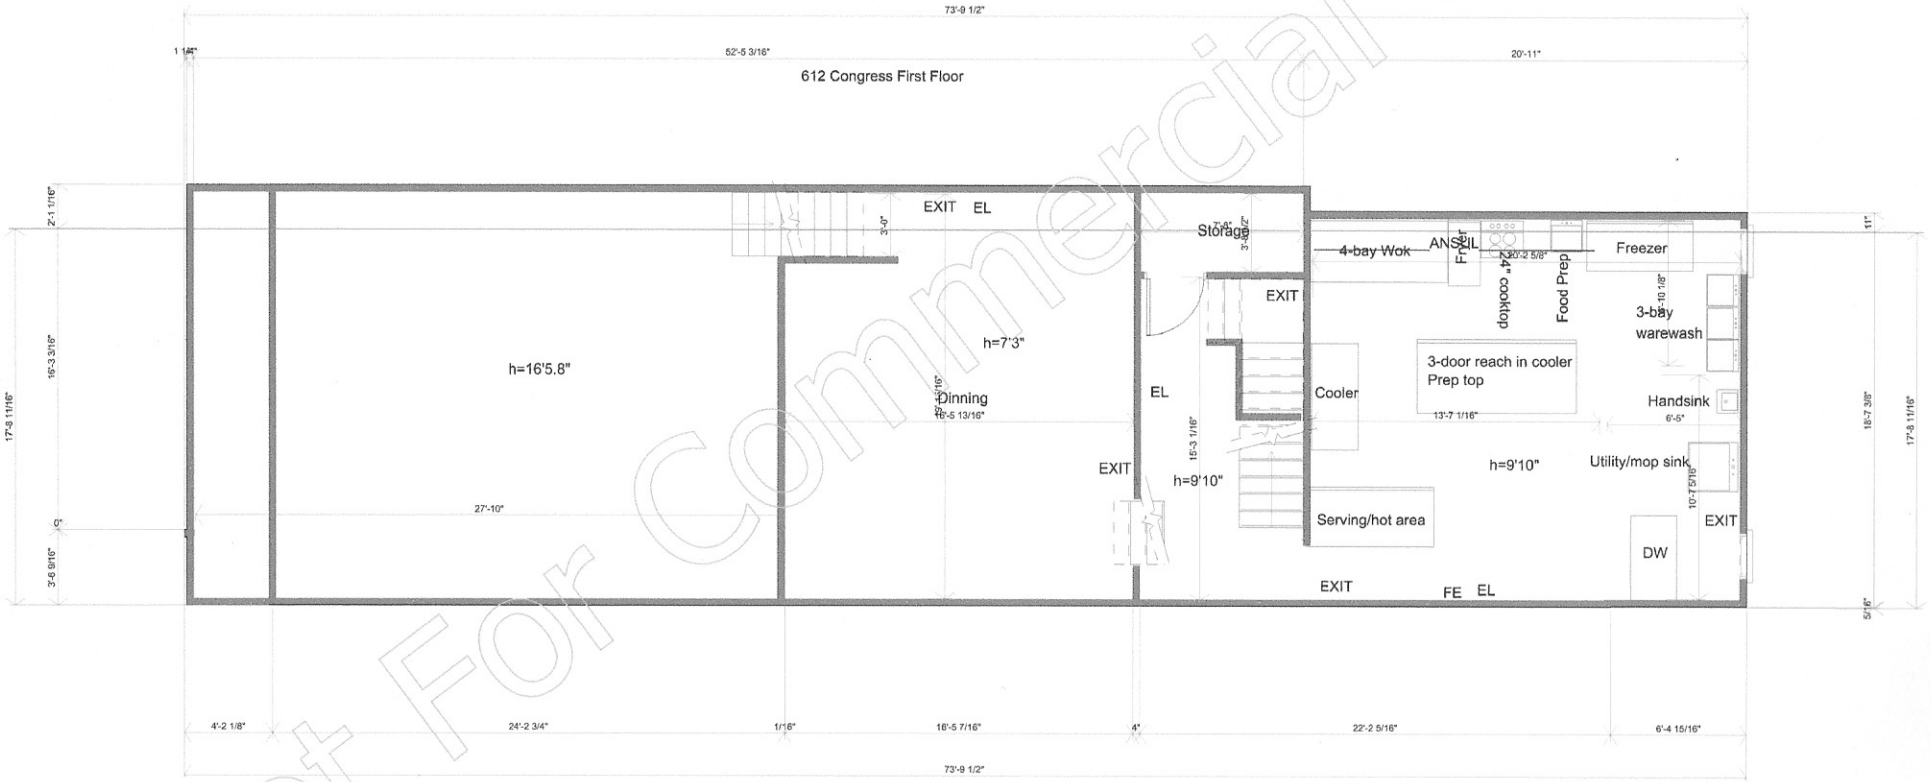

All ceilings rated at 2 hour burn
All exterior walls rated at 2 hour burn
New interior walls rated at 1/2 burn

FE-5lb Type K fire extinguisher
EXIT- Exit Sign
EL-Emergency lighting

Egress

___ANSUL___-Kitchen Ansul System

Not For Commercial Use