A2

PROPOSED SICHUAN KITCHEN – RESTAURANT
612 CONGRESS STREET
PORTLAND, MAINE

FLOOR PLANS

JOHN H. LEASURE ARCHITECT, INC.
6 Q STREET
SOUTH PORTLAND, MAINE 04106

NOTES

1. See Drawing A1 for General Notes
2. See Drawing A8 for Wall Types
3. See Drawing A9 for Ceiling Types
4. See Drawing A10 for Door Schedule

REV.	DATE	STATUS
	2-04-16	PERMIT SUBMISSION
	2-12-16	PERMIT RESUBMISSION
1	9-22-16	FMO COMMENTS REVISIONS
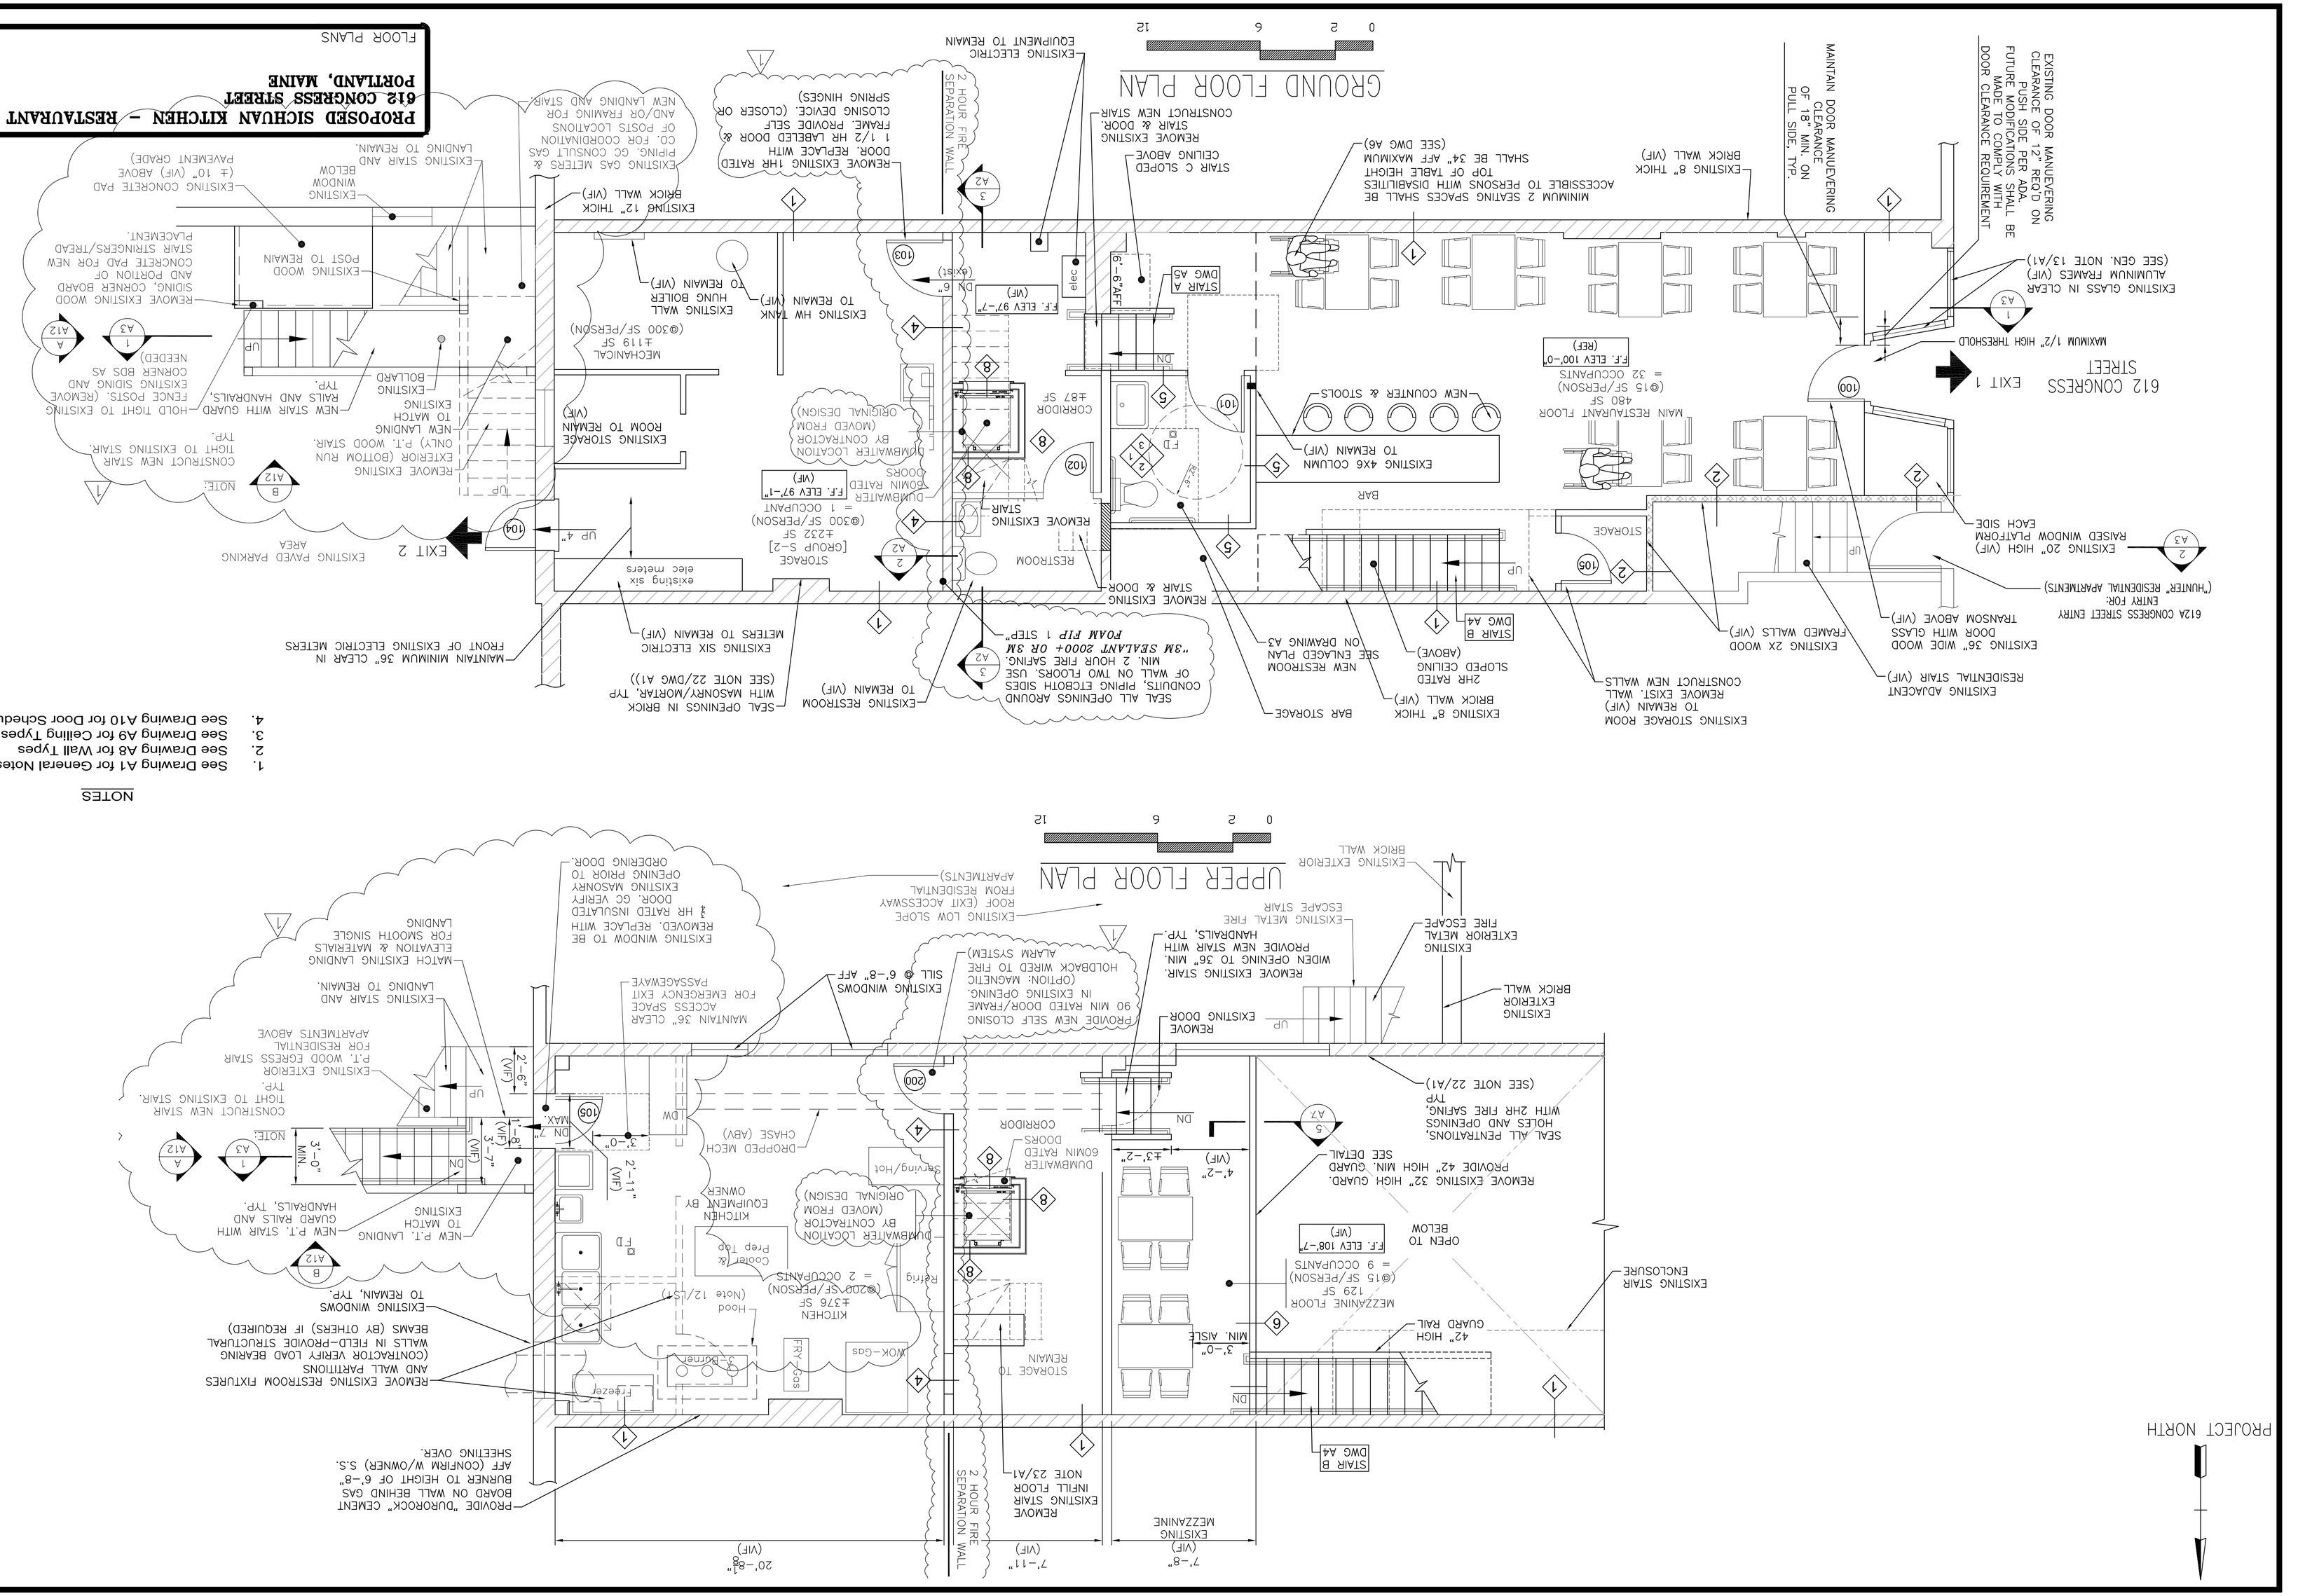
JOHN H. LEASURE No. 310