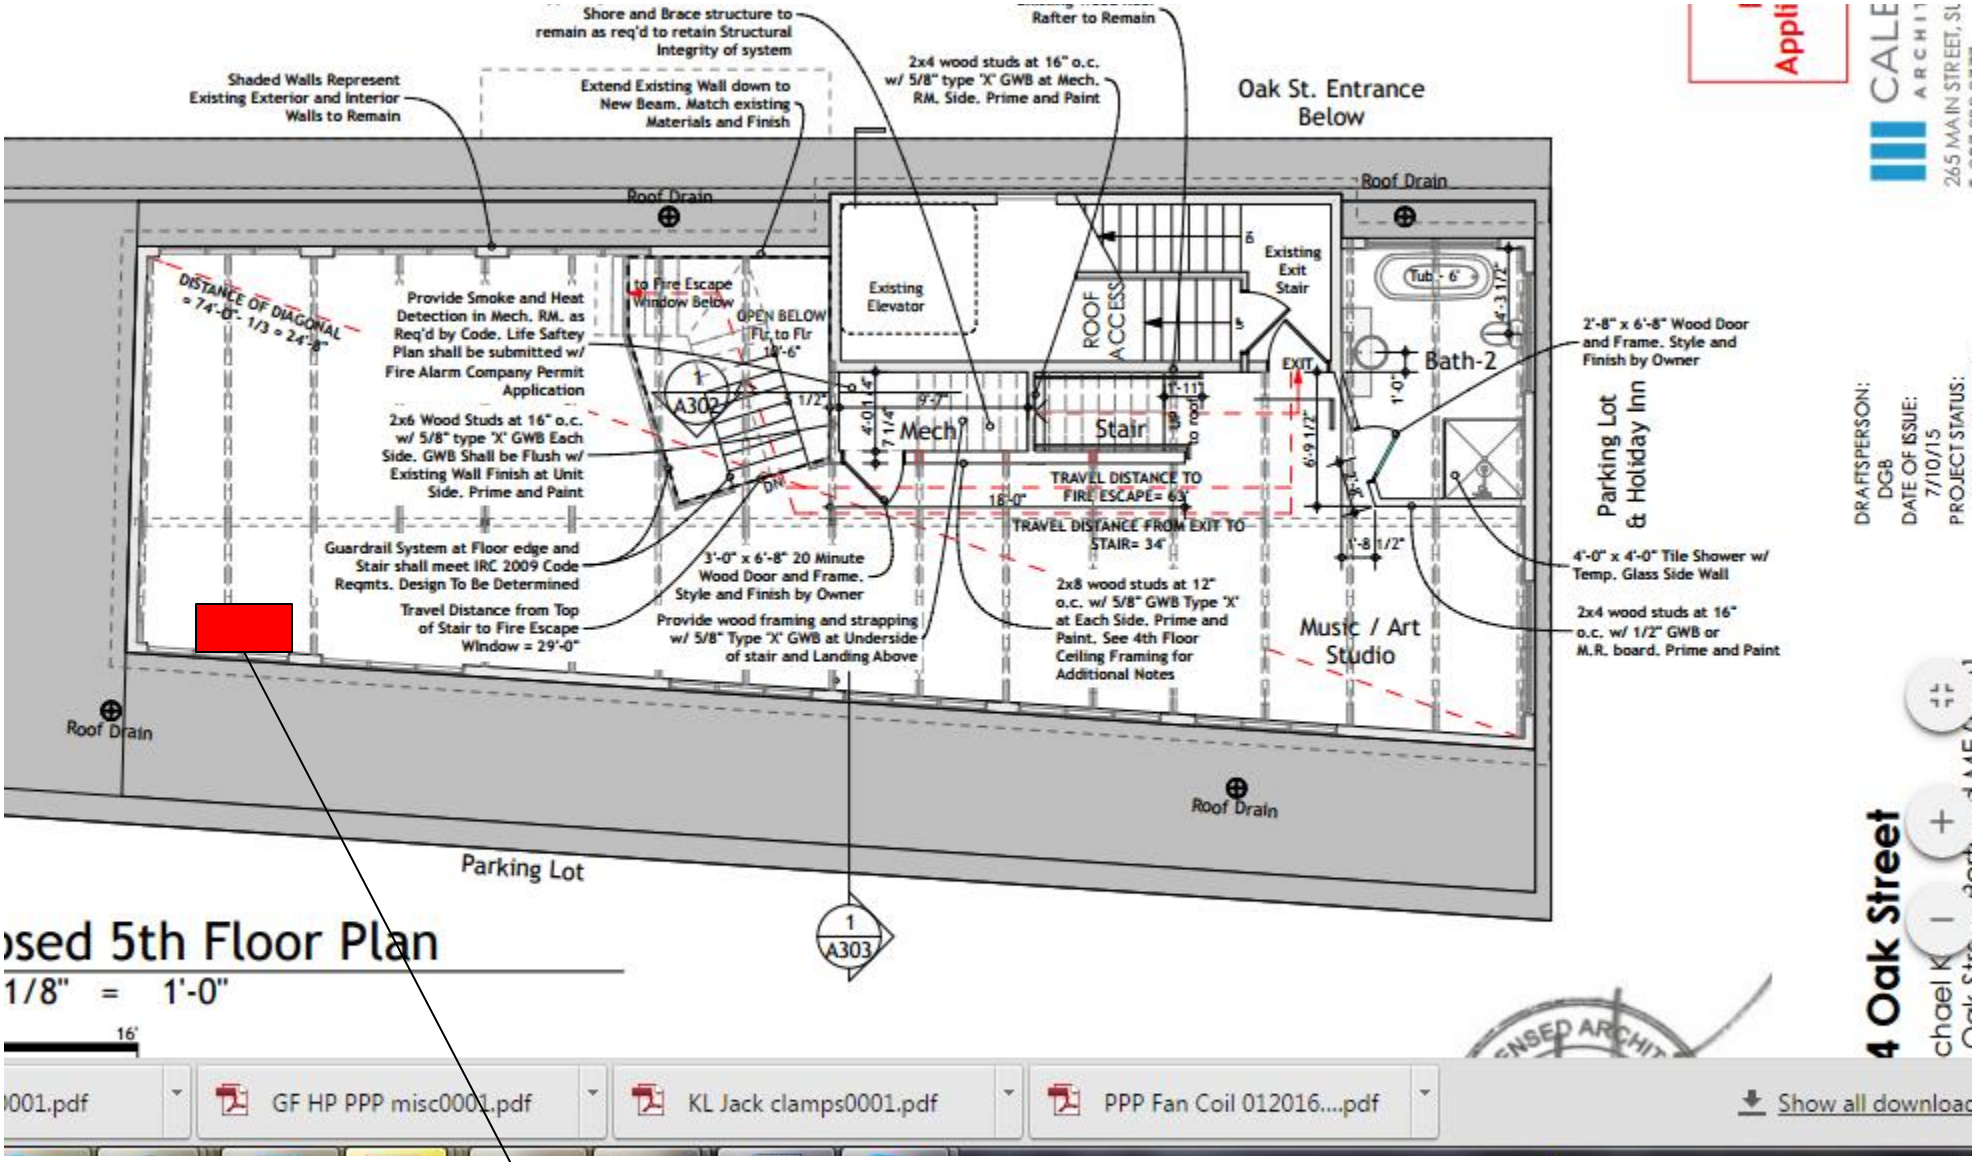


**Location of new Gas Warm Air Furnace in 5th Floor.**