MUA FAN INFORMATION – Job#1981301

FAN UNIT NO.	TAG	FAN UNIT MODEL #	BLOWER	HOUSING	CFM	ESP.	RPM	H.P.	ø	VOLT	FLA	WEIGHT (LBS.)	SONES
1		INLINE1L-G10	G10	INLINE.1L	2100	0.500	971	1.500	1	230	10.2	204	11

FAN OPTIONS

FAN UNIT NO.	TAG	OPTION (Qty. – Descr.)
1		1 – Extra Set of Belts
		1 – 3 Year Extended Motor Warranty
		1 – INLINE1 Indoor Hanging Option – Includes 2 HSA125 Hanging Spring Isolators per Uni-Strut

FAN ACCESSORIES

FAN UNIT NO.	TAG	EXHAUST			SUPPLY			
		GREASE CUP	GRAVITY DAMPER	WALL MOUNT	SIDE DISCHARGE	GRAVITY DAMPER	MOTORIZED DAMPER	WALL MOUNT
1					YES			

FAN #1 INLINE1L-G10 – SUPPLY FAN
1. LOW PROFILE INLINE SUPPLY UNIT W/ 10" BLOWER IN SIZE #1 HOUSING. INSULATED HOUSING.
2. SIDE DISCHARGE – AIR FLOW RIGHT -> LEFT
3. EXTRA SET OF V-BELTS. ONLY TO BE ORDERED AS FAN OPTION AT TIME FAN IS ORDERED.
4. 3 YEAR EXTENDED WARRANTY FOR FAN MOTOR. PARTS ONLY; DOES NOT INCLUDE LABOR.
5. INDOOR HANGING CRADLE FOR THE SIZE 1 UNTEMPERED INLINE UNIT. 2 HSA125 HANGING ISOLATORS PER UNI-STRUT INCLUDED.

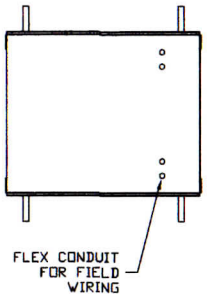

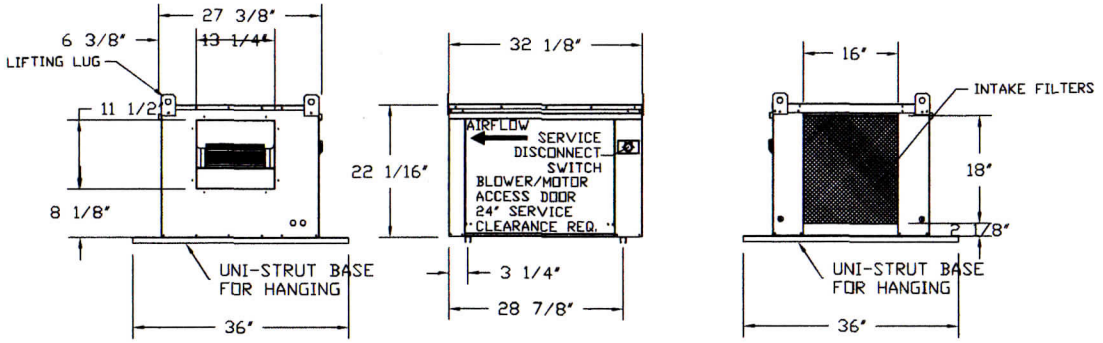

CUSTOMER APPROVAL TO MANUFACTURE:

Approved as Noted	☐
Approved with NO Exception Taken	☐
Revise and Resubmit	☐

SIGNATURE _____

Your Title _____ Date _____

CAPTIVEAIRE

JOB Spring St. Portland MUA r1			
LOCATION SCARBOROUGH, ME			
DATE 2/25/2014	*JOB #* 1981301		
DWG # 1	*DRAWN BY* BFC-21		
REV.	*SCALE* 3/8" = 1'-0"		