© Copyright 2016 Opechee Construction Corporation

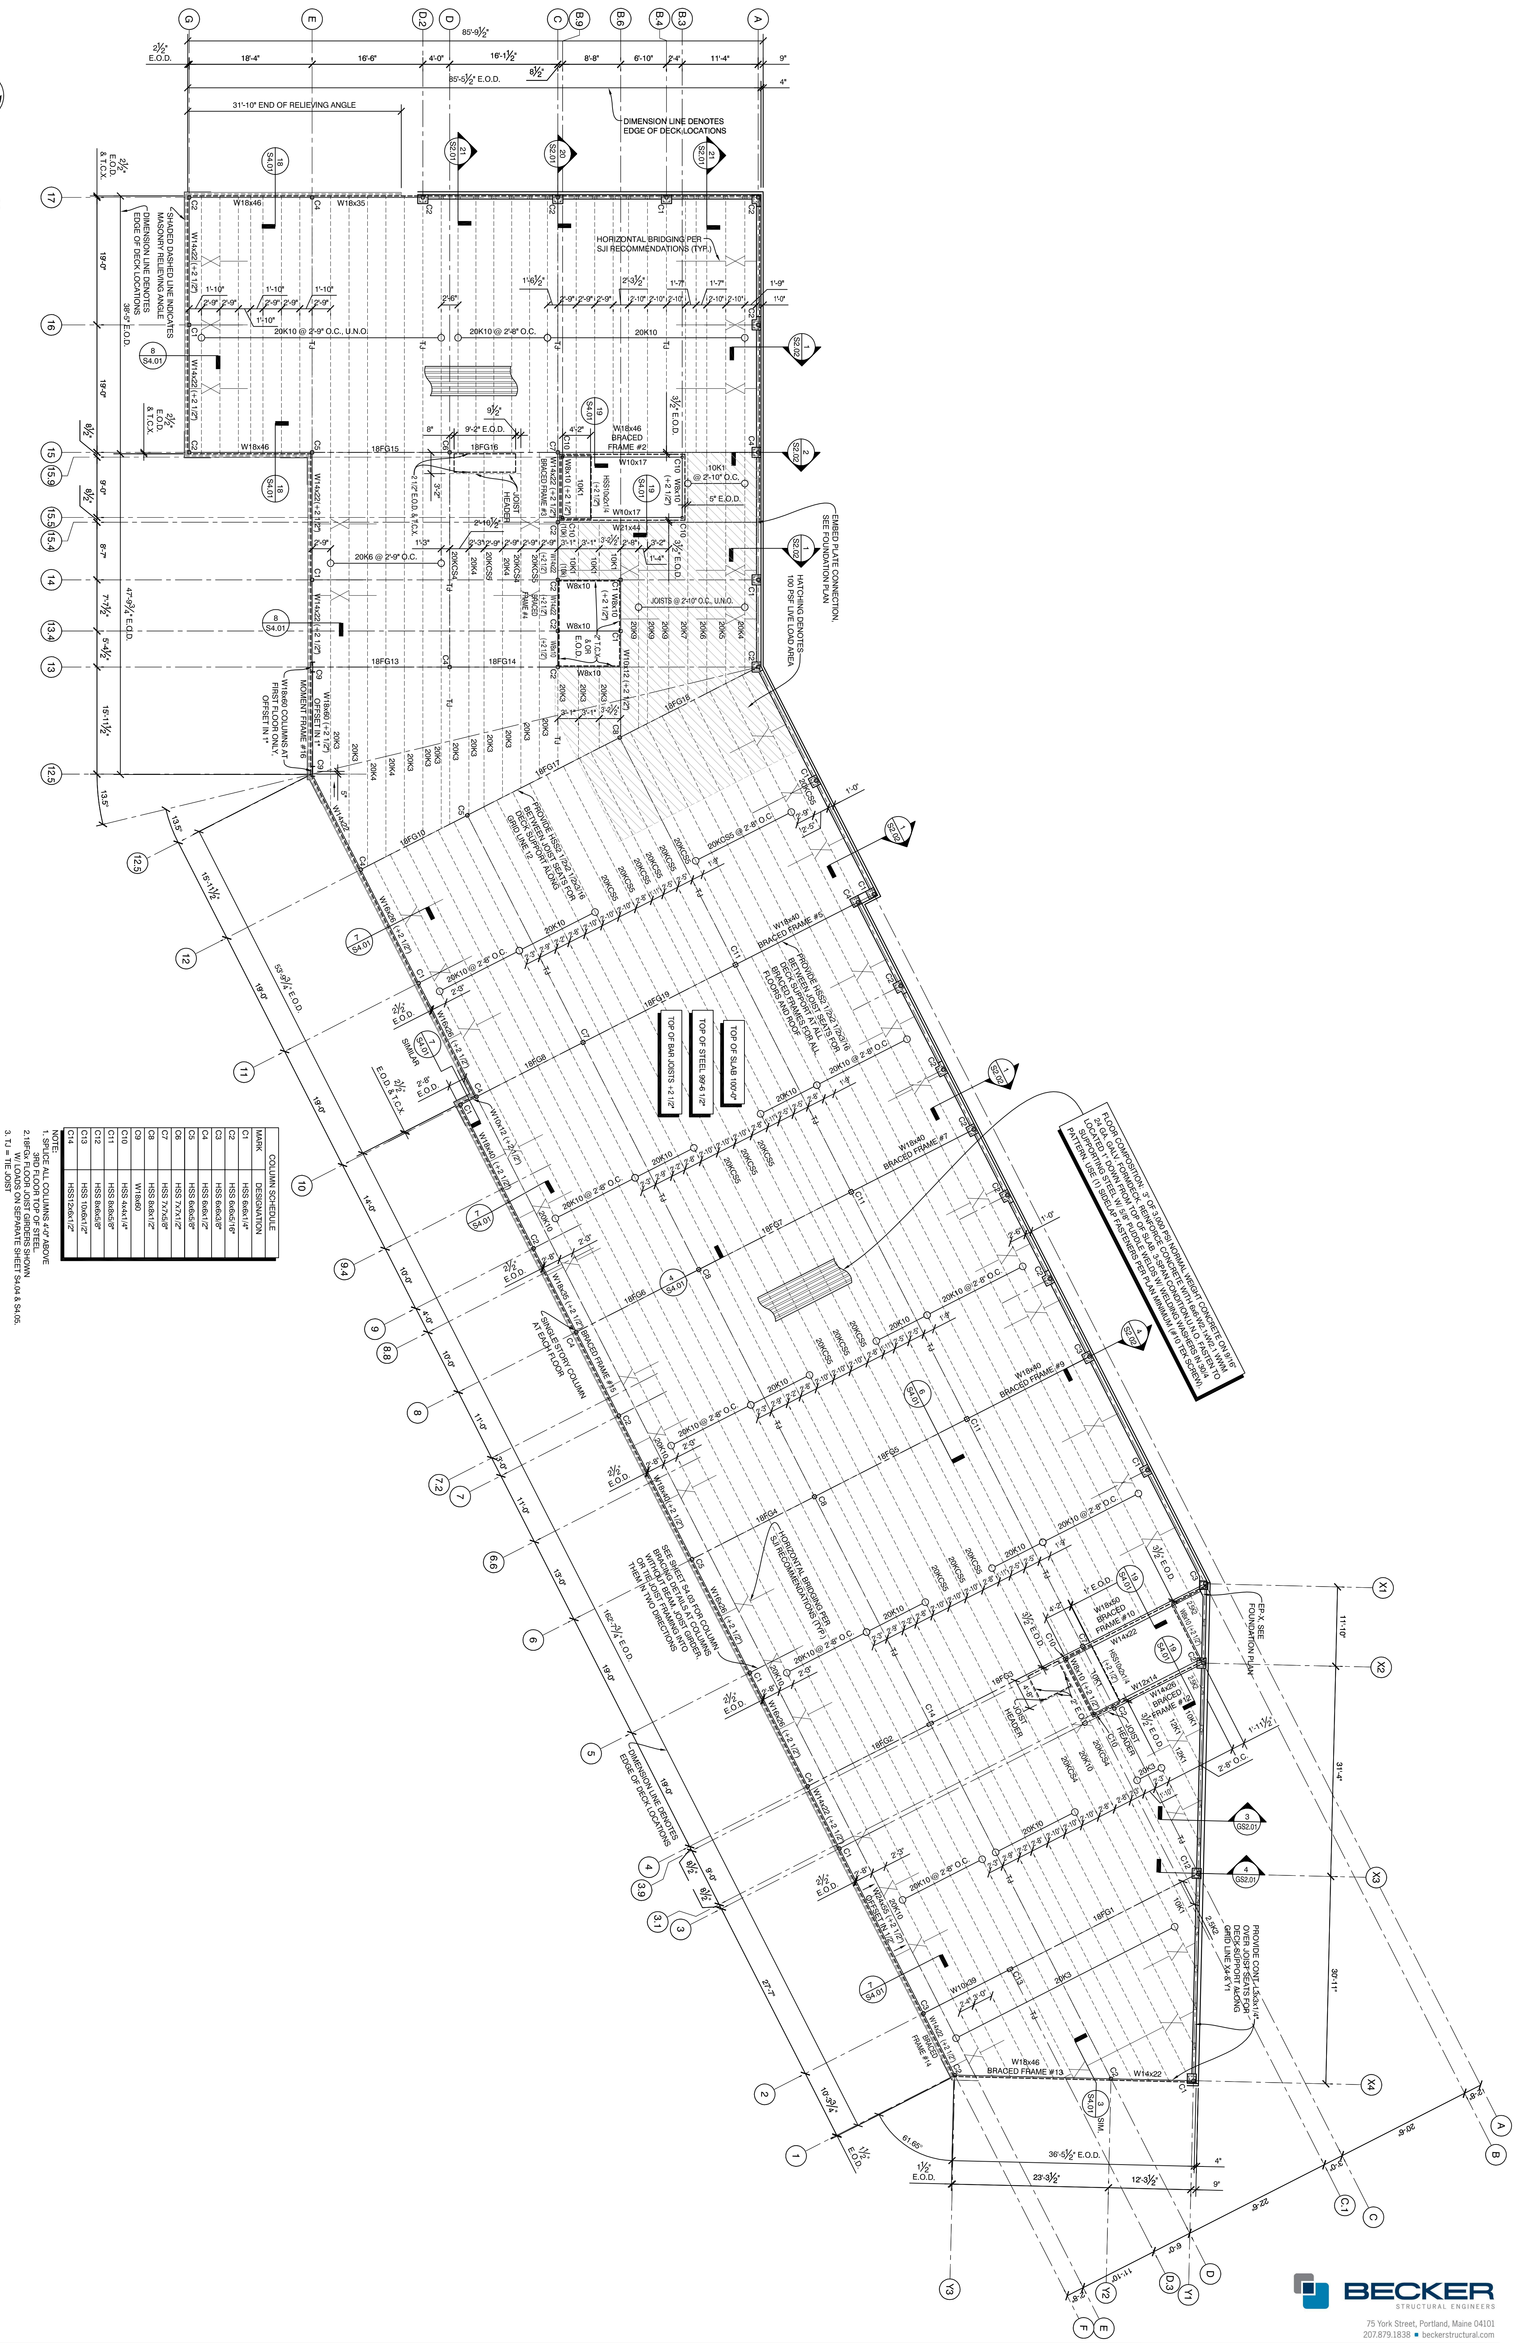
NORTH
1 SECOND FLOOR FRAMING PLAN
3/32" = 1'-0"
DIMENSION LINE DENOTES EDGE OF DECK LOCATIONS
31'-10" END OF RELIEVING ANGLE
HORIZONTAL BRIDGING PER SJI RECOMMENDATIONS (TYP.)
20K10 @ 2'-9" O.C., U.N.O.
20K10 @ 2'-6" O.C.
20K10
W18x46 BRACED FRAME #2
W18x40 BRACED FRAME #7
W18x40 BRACED FRAME #9
W18x40 BRACED FRAME #10
W14x22 BRACED FRAME #11
W18x46 BRACED FRAME #13
W14x22 BRACED FRAME #14
W18x40 COLUMNS AT FIRST FLOOR ON, OFFSET IN 1"
EMBED PLATE CONNECTION, SEE FOUNDATION PLAN
100 PSF LIVE LOAD AREA
JOIST @ 2'-10" O.C., U.N.O.
TOP OF BAR JOISTS +2 1/2"
TOP OF STEEL 99'-6 1/2"
TOP OF SLAB 100'-0"
SEE FOUNDATION PLAN
