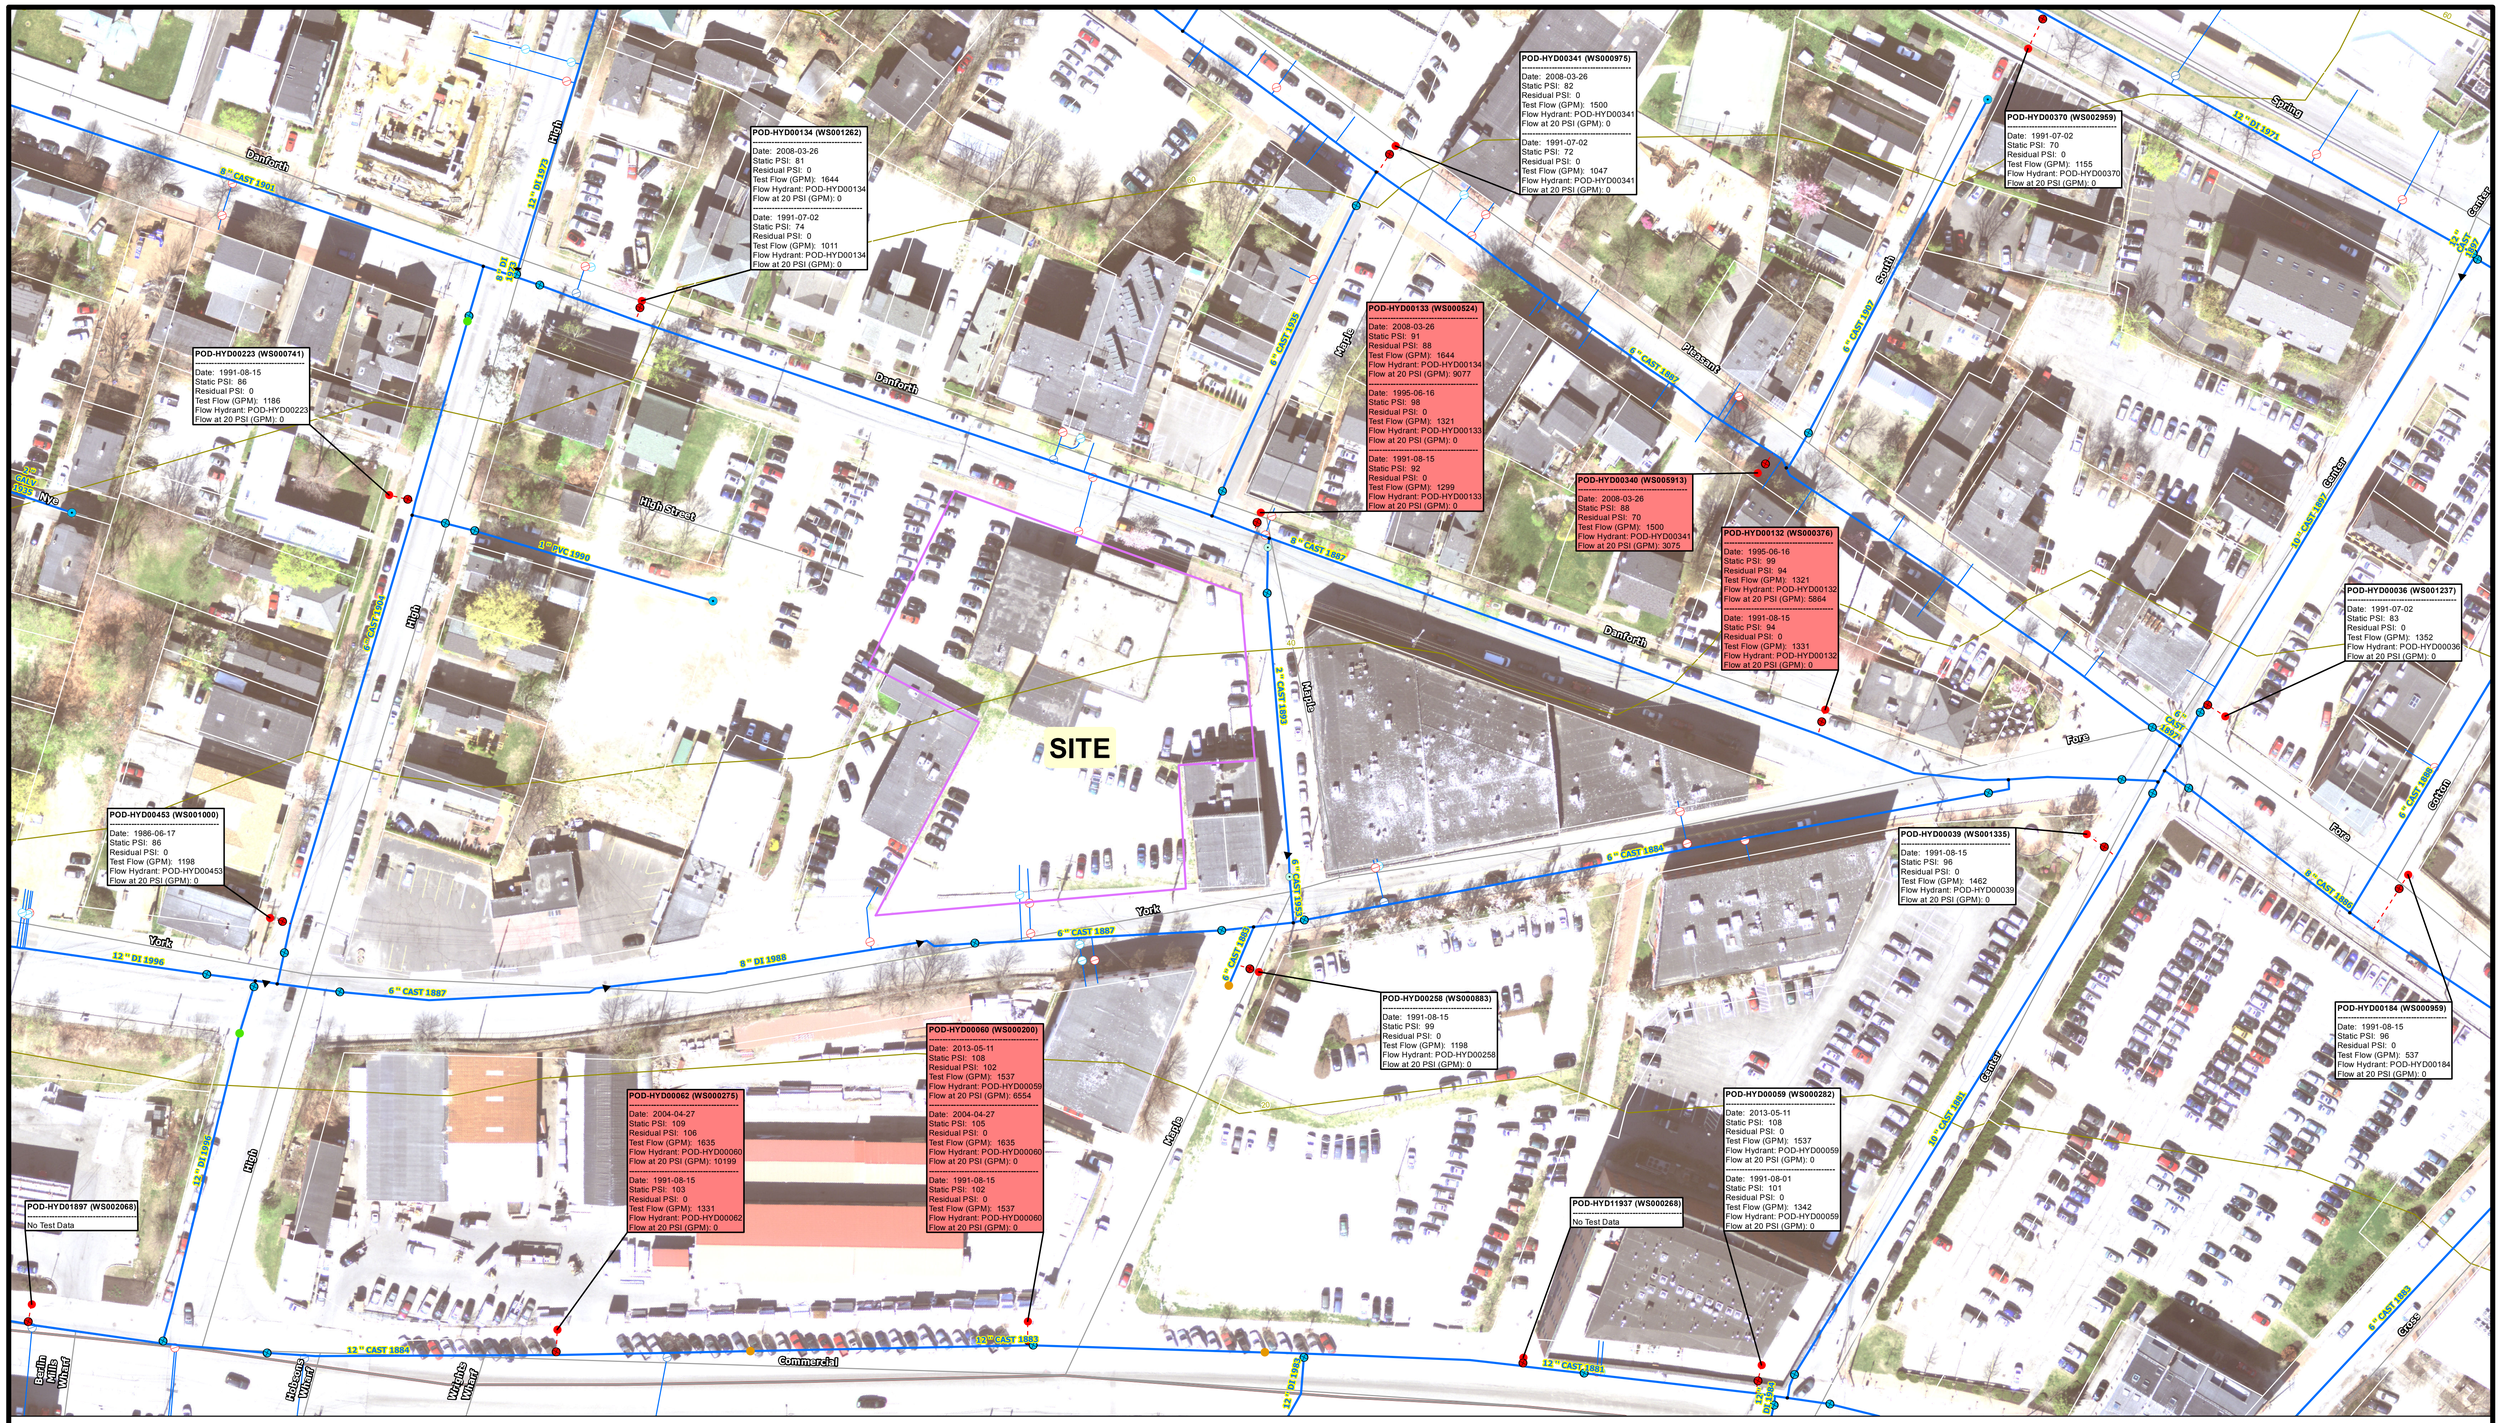

0 25 50 100 150 200 Feet

1 inch = 50 feet

Pressure Zone : 267

PORTLAND WATER DISTRICT
225 Douglass Street
Portland, ME 04104
Asset Management and Planning Dept.

Legend

Air Valve	Connection	Combined Service	Manhole
Blow Off	Attribute Change	Domestic Service	CSO
By Pass	Reducer	Fire Service	Gravity
Distribution	Hydrant	Private Hydrants	Force
Transmission	Hydrant Control	Meter Pits	Contours

Hydrant Flow Testing Data

54 Danforth Street
Portland

This map depicts flow testing data for the selected hydrants from PWD's asset management system. Note: a static pressure with a zero residual pressureand a flow hydrant that is the same as the test hydrant depicts a single-hydrant static pressure-only test.

Drawn By: BSJ

Prepared For: Scott E. Garland
Sprinkler Systems Inc.

Scale: As Noted

Date: June 5, 2013