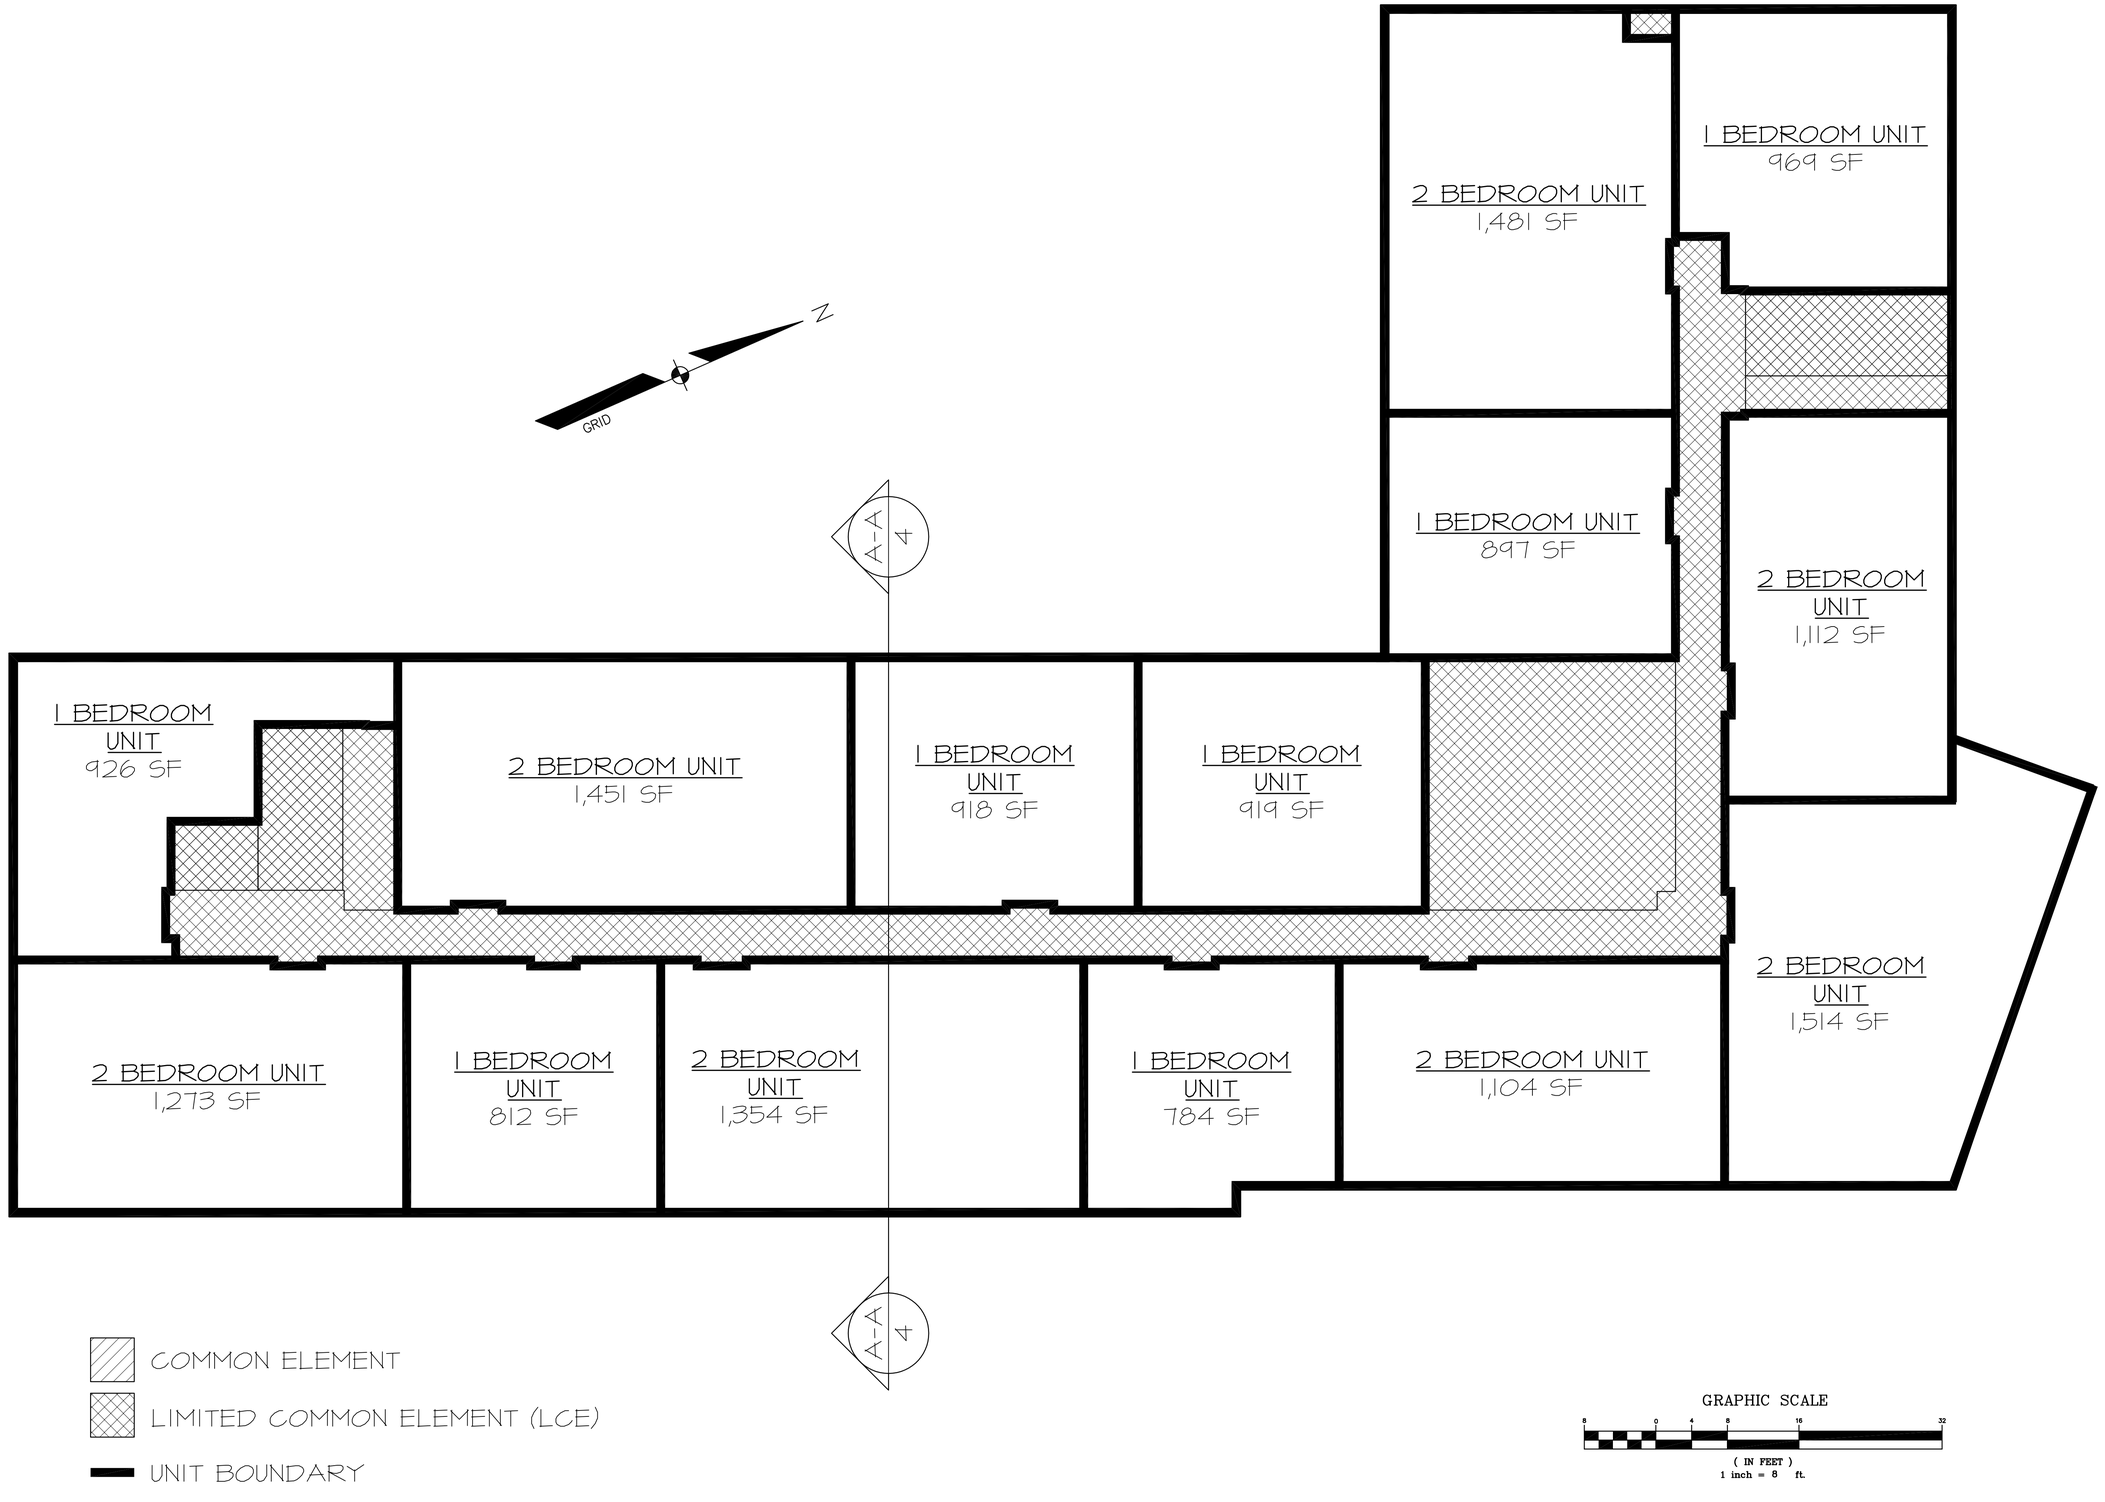
N
GRID
A-A 4
1 BEDROOM UNIT 926 SF
2 BEDROOM UNIT 1,451 SF
1 BEDROOM UNIT 918 SF
1 BEDROOM UNIT 919 SF
2 BEDROOM UNIT 1,481 SF
1 BEDROOM UNIT 969 SF
1 BEDROOM UNIT 897 SF
2 BEDROOM UNIT 1,112 SF
2 BEDROOM UNIT 1,514 SF
2 BEDROOM UNIT 1,273 SF
1 BEDROOM UNIT 812 SF
2 BEDROOM UNIT 1,354 SF
1 BEDROOM UNIT 784 SF
2 BEDROOM UNIT 1,104 SF
A-A 4
COMMON ELEMENT
LIMITED COMMON ELEMENT (LCE)
UNIT BOUNDARY
GRAPHIC SCALE
8 0 4 8 16 32
(IN FEET)
1 inch = 8 ft.

| OUTLINE | SL | | |