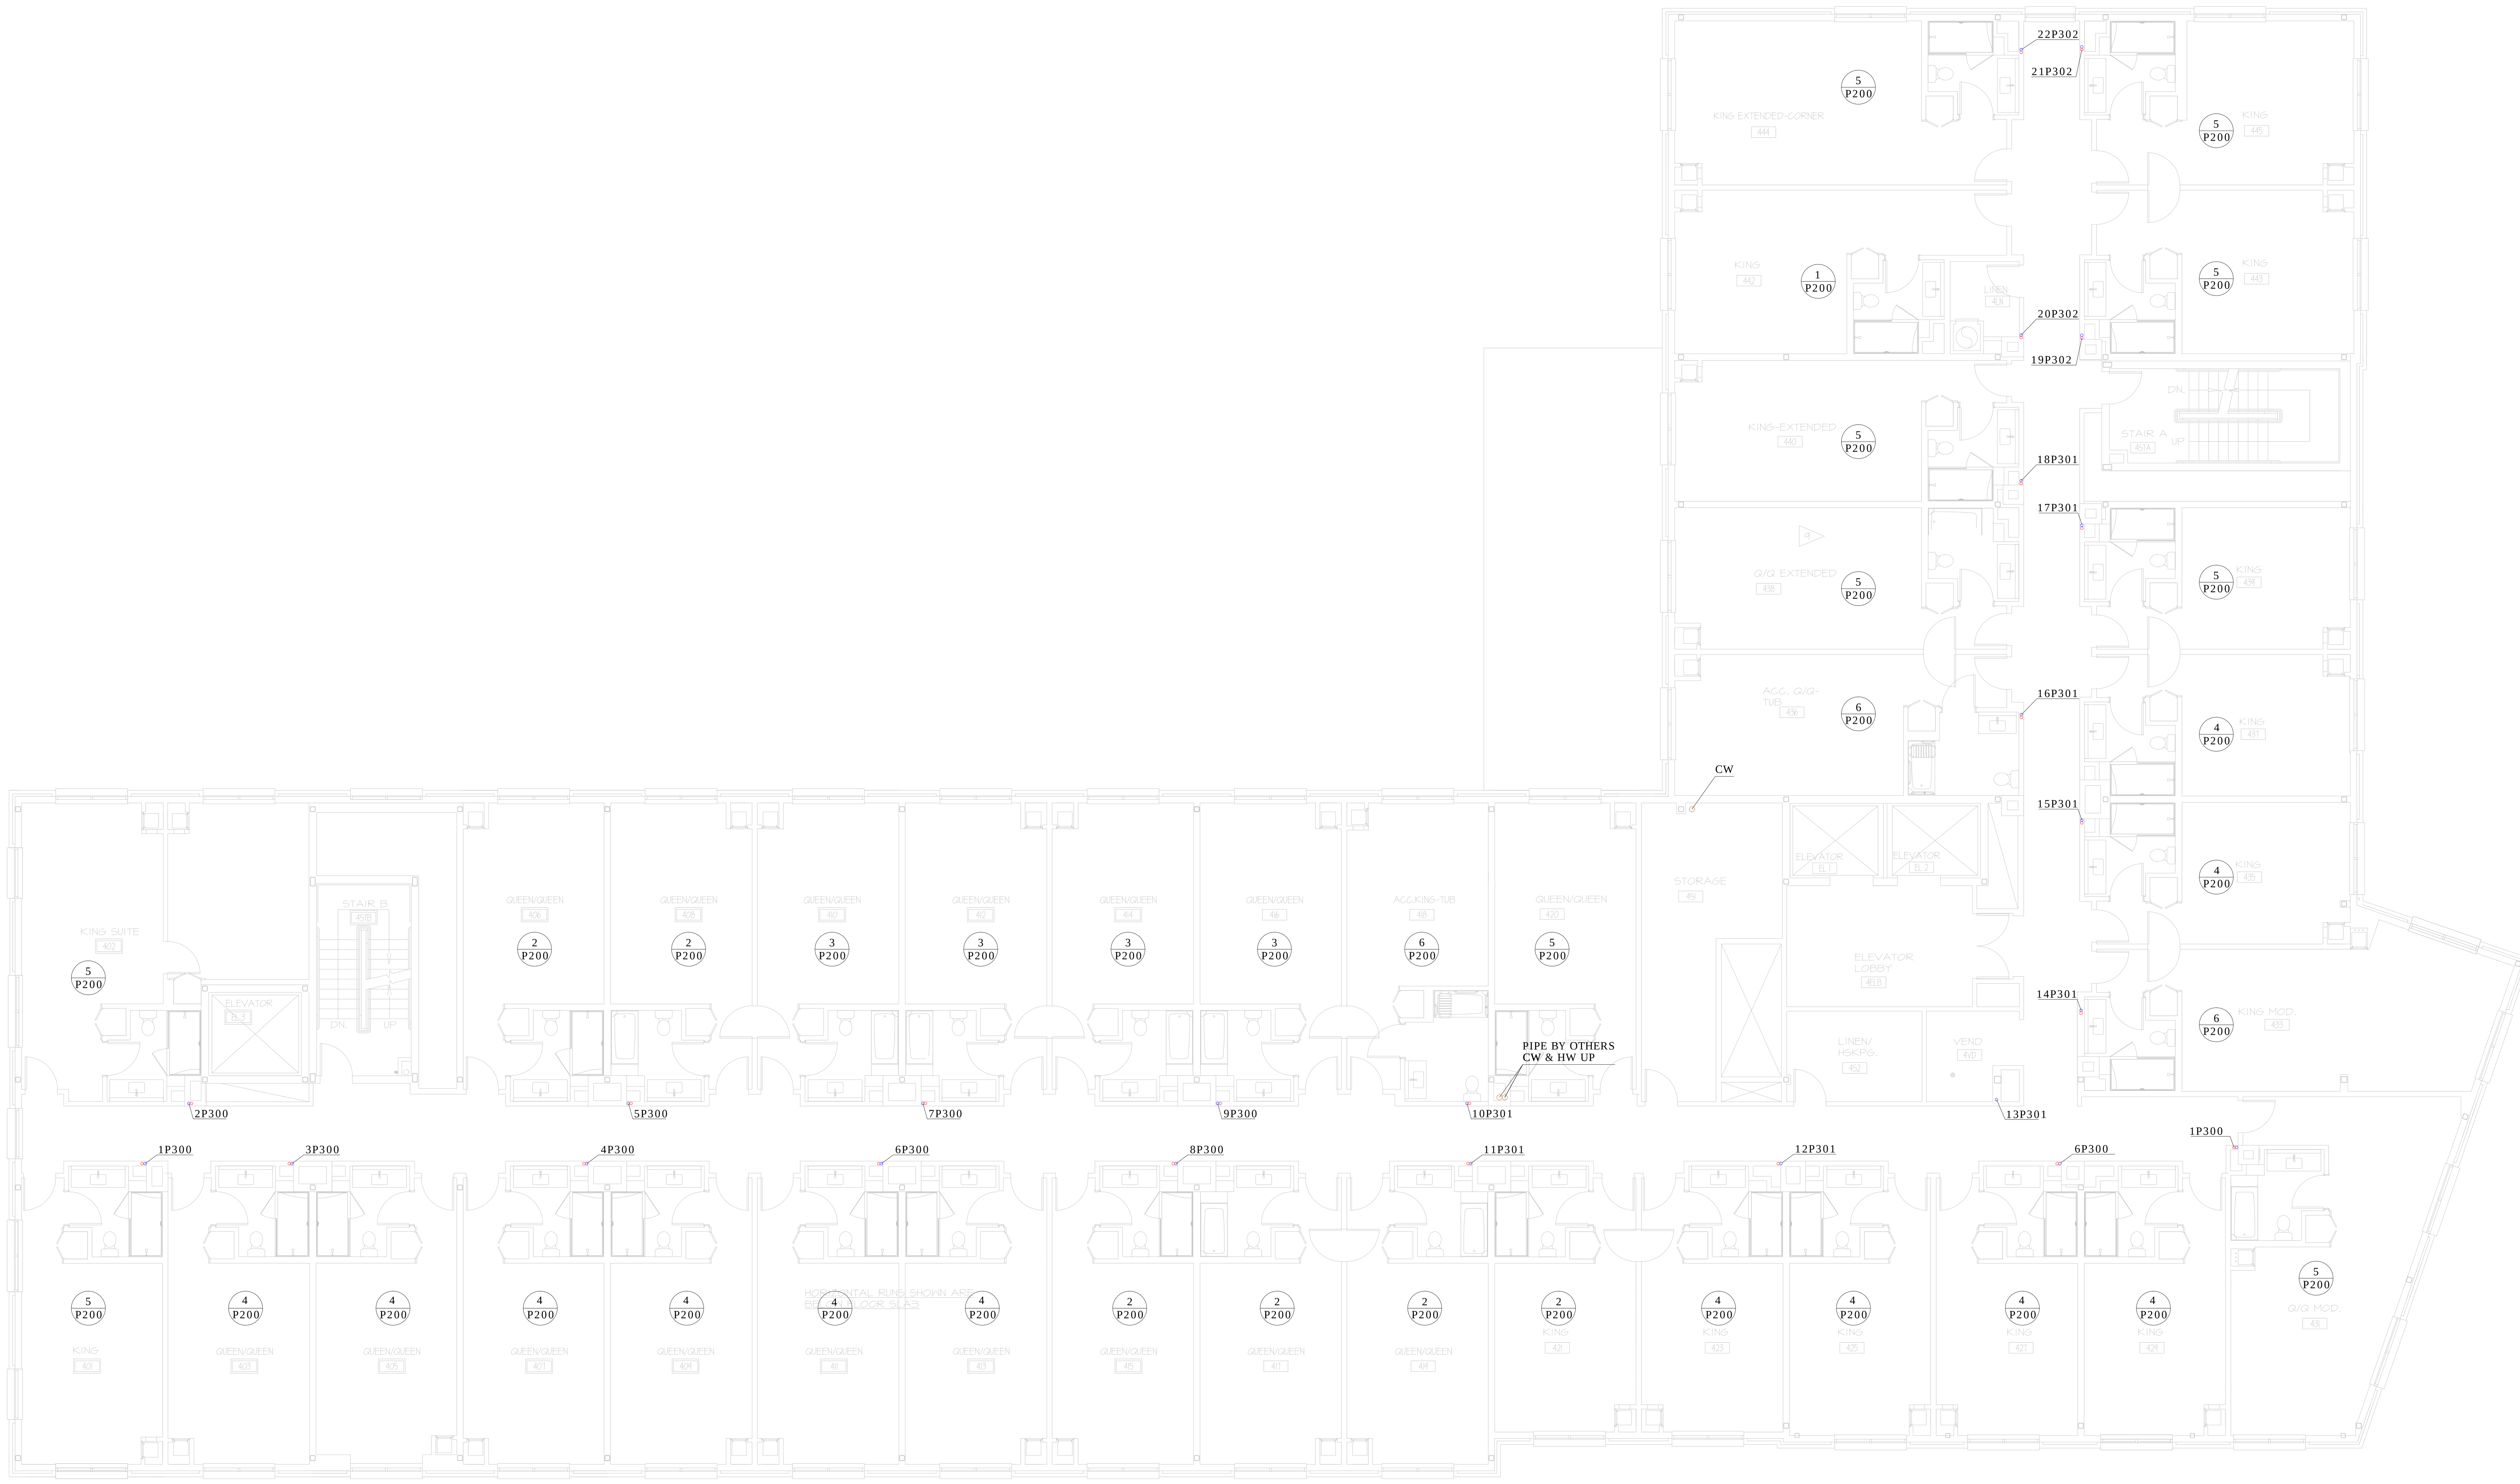

FOURTH FLOOR PLAN

1 / P103

1/8" = 1'-0"

uponor

TECHNICAL SERVICES - DESIGN DEPARTMENT
21900 DODD BLVD., LAKEVILLE, MN 55044
T 888.594.7726 F 952.997.1731
EMAIL TECHNICAL.SERVICES@UPONOR.COM
WEB WWW.UPONOR-USA.COM

CLIENT LOGO

STAMP

STATE OF MAINE · WESLEY SIROIS · 11041 · LICENSED · PROFESSIONAL ENGINEER

DISCLAIMER

THIS SERIES OF PLUMBING, HYDRONIC HEATING/COOLING, SNOW AND ICE MELTING, AND/OR FIRE SPRINKLER TECHNICAL DRAWINGS HAVE BEEN DESIGNED BY UPONOR, INC. TECHNICAL SERVICES - DESIGN DEPARTMENT. THEY HAVE BEEN PREPARED TO MEET PROFESSIONAL STANDARDS OF DESIGN AND CONSTRUCTION. BEFORE STARTING ALL WORK ASSOCIATED WITH THIS DESIGN, IT IS MANDATORY TO MAKE A CAREFUL CHECK OF PIPE SIZE, CALCULATIONS, MATERIALS, PLUMBING AND/OR FIRE CODES USED. REPORT ANY ERRORS AND/OR DESIGN CHANGES TO UPONOR, INC. TECHNICAL SERVICES - DESIGN DEPARTMENT TO DETERMINE IF THE DESIGN REQUIRES REVISION. IF ERRORS AND/OR DESIGN CHANGES ARE NOT REPORTED BACK TO UPONOR, INC., IT IS THE SOLE RESPONSIBILITY OF THE INSTALLER TO ENSURE SYSTEM DESIGN WILL FUNCTION IN ACCORDANCE WITH ALL APPLICABLE CODES AND EXPECTATIONS. THERE IS NO WARRANTY WRITTEN, EXPRESSED OR IMPLIED FOR DAMAGES THAT MAY RESULT FROM THE APPLICATION AND INCORRECT INTERPRETATION OF THESE DRAWINGS.

SALES REP:

REVISIONS CONTINUED

NO.	DATE	DESCRIPTION

MARRIOTT COURTYARD-PORTLAND
COMMERCIAL & MAPLE STREET
PORTLAND, ME

DRAWN BY:	DTH	PROJECT NUMBER:	13441P R1
CHECKED BY:	NF	SQUARE FEET:	113,321 SQ. FT.
PLOT DATE:	06/13/13	FITTING BIAS:	
SHEET SCALE:	1/8" = 1'-0"	FINISHES:	

REVISIONS

NO.	DATE	DESCRIPTION
1	06/13/13	RECIRC, BV, FLUSH VALVES

SHEET DESCRIPTION

FOURTH FLOOR PLAN

SHEET NUMBER

P103