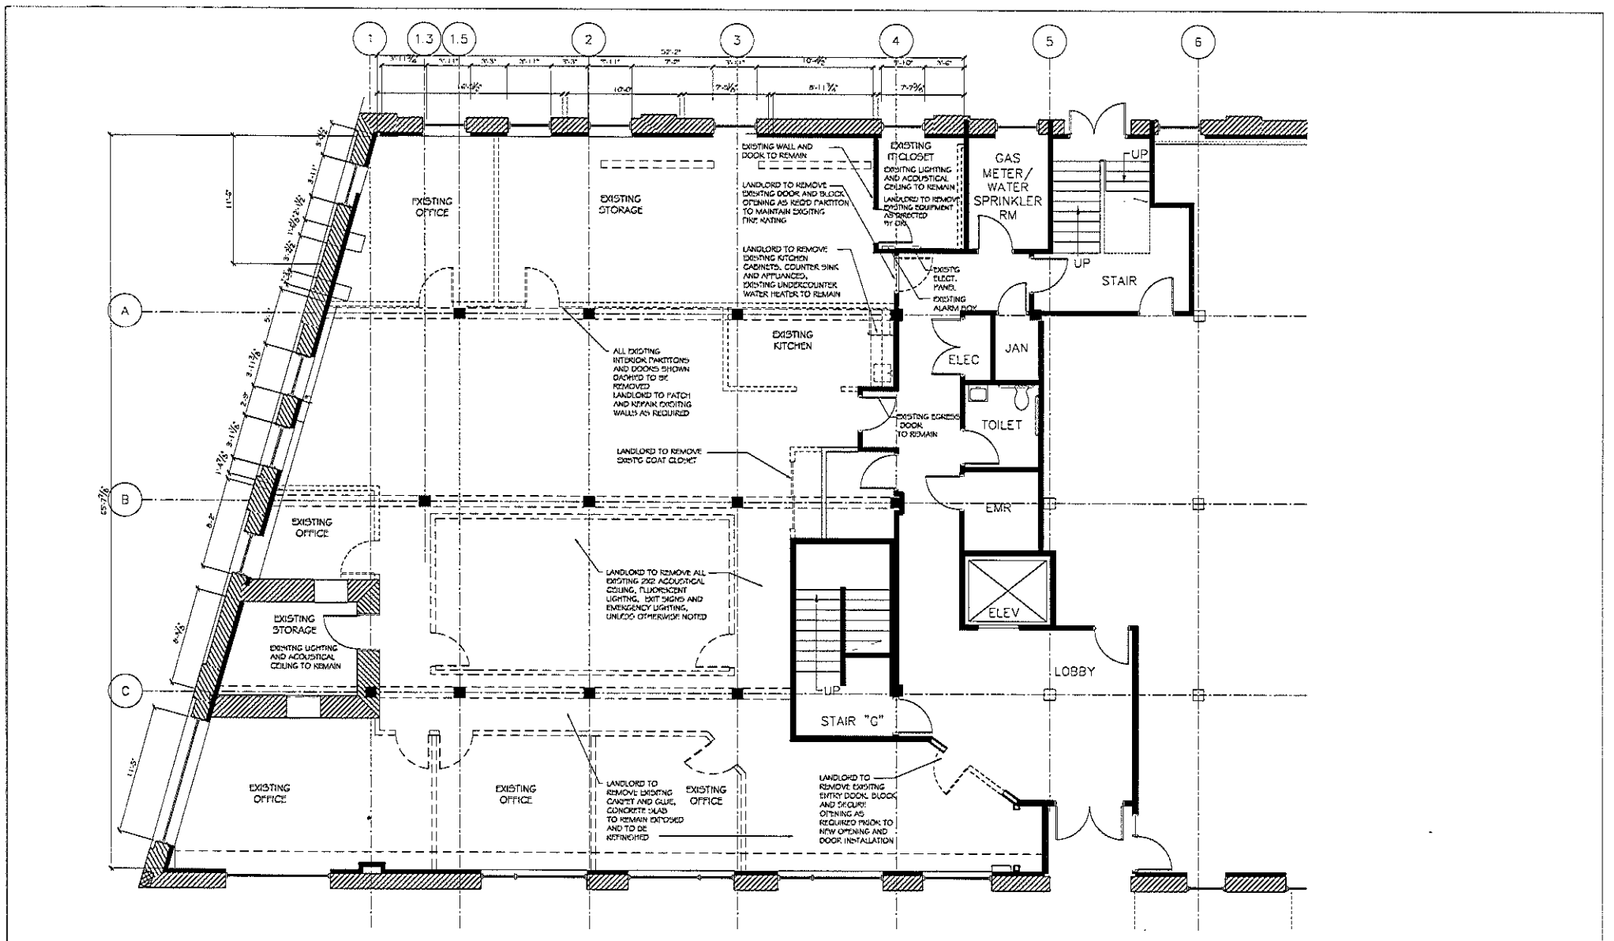

Office Resources
Spaces that Work
274 Congress Street, Boston, MA 02210
p 617.423.9100 www.ors.com

DISCLAIMER:
ALL DRAWN AND WRITTEN INFORMATION APPEARING HEREIN SHALL NOT BE DUPLICATED, DISCLOSED, OR OTHERWISE USED WITHOUT WRITTEN CONSENT FROM OFFICE RESOURCES, INC. ALL DIMENSIONS TO BE VERIFIED PRIOR TO INSTALLATION OF ANY FURNITURE.

NUMBER/REVISION/DATE:
01. 06.
02. 07.
03. 08.
04. 09.
05. 10.

ARCHITECT:
FIRM NAME
STREET ADDRESS
FLOOR OR SUITE
CITY, STATE
ZIP

STAMP:

DRAWING INFORMATION:
DATE: 2.12.13
DRAWN BY: NZH
SCALE: 1/4"=1'-0"

DEMOLITION PLAN

PROJECT:
OFFICE RESOURCES, INC
16 YORK STREET
SUITE 103
PORTLAND, ME 04101

D1