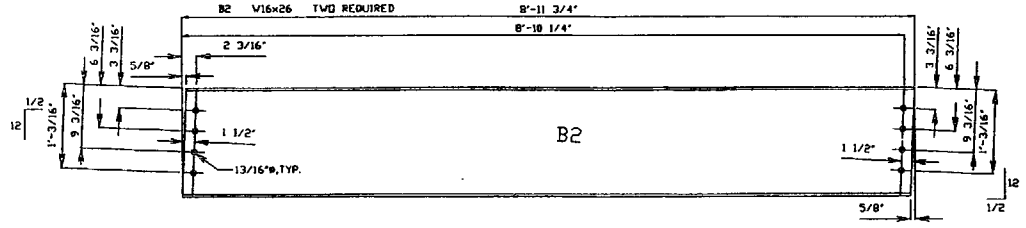

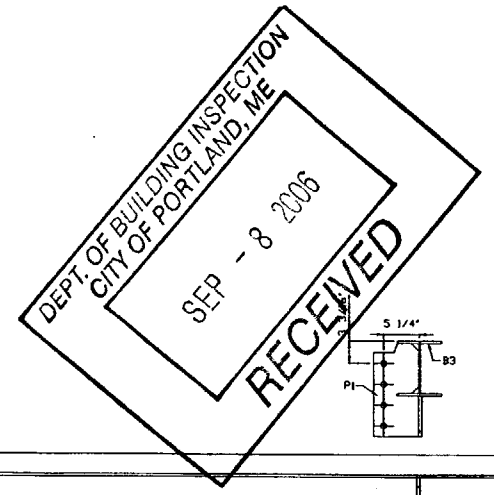

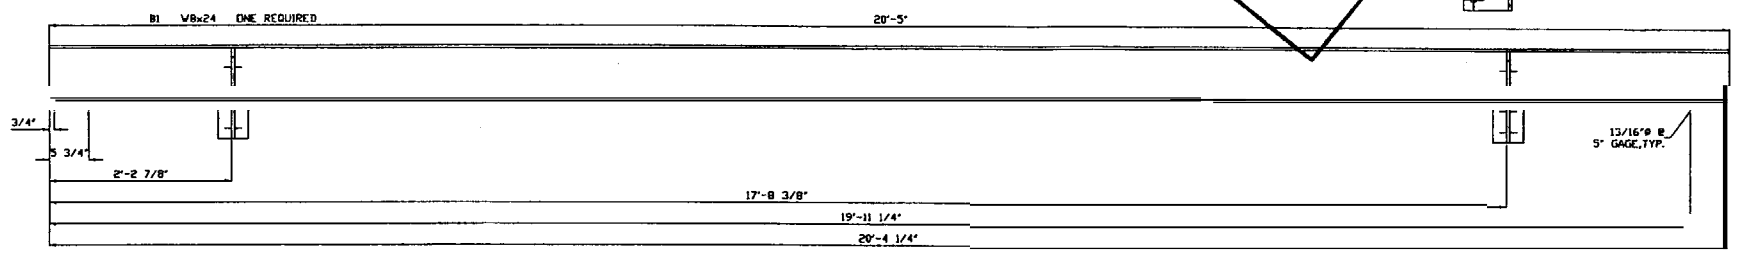

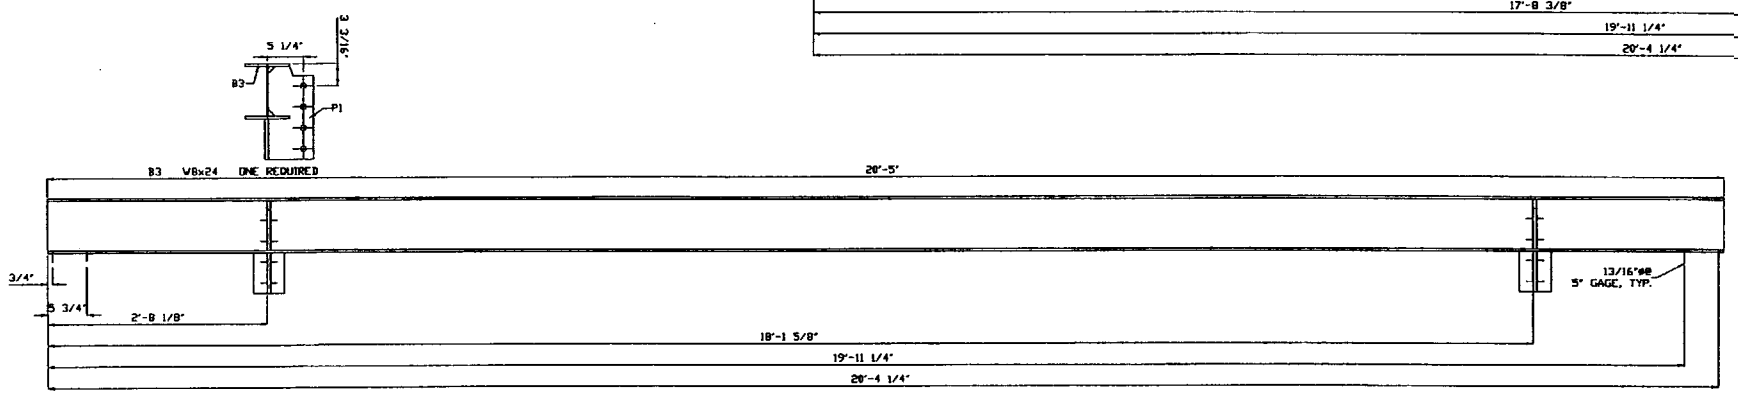

FASTENER TAKEOFF

32-A325 3/4"ø x 2"

MATERIAL SCHEDULE

SHIPPING MARK	NO. PCS.	SUB-ASSEM.	SHAPE	LENGTH FT.	LENGTH IN.	CUT FROM NO.	CUT FROM FT.	CUT FROM IN.	REMARKS	WT.
B1	1		W8x24	20	5					
B2	2		W16x26	8	11 3/4					
B3	1		W8x24	20	5					
TP	4		PL1/2x6 1/2	0	8					
PIPE	2		3 1/2"ø	0	10 5/8					
PIPE	2		3 1/2"ø	0	10 5/16					
P1	4		PL1/2x6 5/8	1	1 5/16					
P1	4		PL1/2x4	0	5 13/16					
									TOTAL WEIGHT	

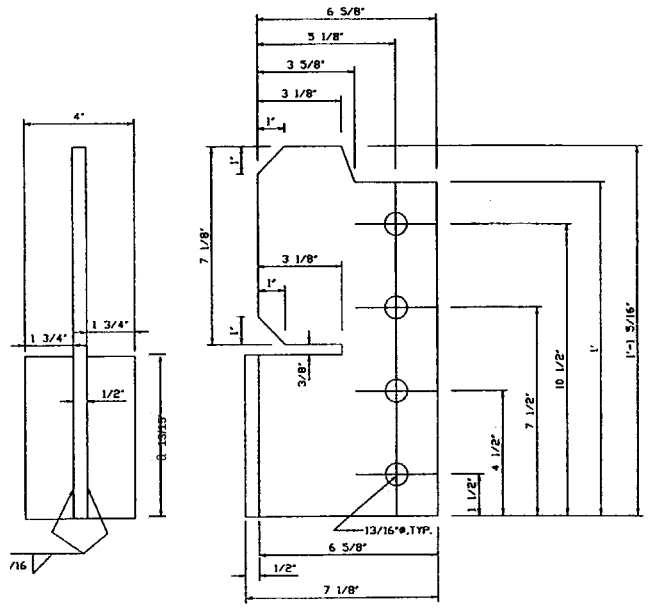

P1
PL1/2"x6 5/8"x13 5/16"
PL 1/2"x4"x5 13/16"
FOUR REQUIRED

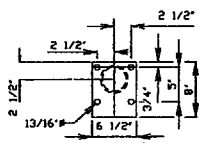

TP
TOP PLATE
PL 1/2"x6 1/2"x8"
FOUR REQUIRED

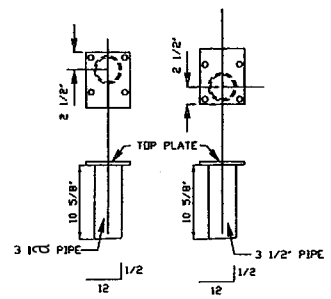

LOWER COL. ASSEMBLIES
ONE OF EACH

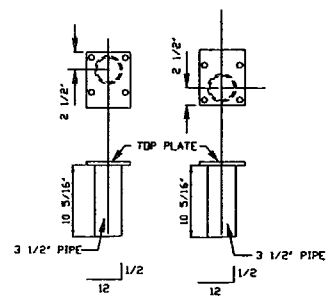

UPPER COL. ASSEMBLIES
ONE OF EACH

PRINT DISTRIBUTION	
MATERIAL	A36 OR A50
BOLTS	N.A.
SURFACE PREP	SP-3
PRIMER	COLD GALVANIZE
FINISH	
HOLES	N.A.
ELECTRODE	E70-XX
REF. DWG.	N.A.
DESCRIPTION	ROOF FRAME MODIFICATION
PROJECT	VESSEL SERVICES
LOCATION	PORTLAND, MAINE
DESIGNER	
CUSTOMER	
REV. △	
CHK'D	
DRWN	RAJP 02/17/06
JOB NO.	061017
DWG. NO.	STR1
REV.	△

Sheridan
www.sheridanmaine.com
FAIRFIELD
PORTLAND
MAINE

WARNING: THIS DRAWING IS THE PROPERTY AND INSTRUMENT OF SHERIDAN CORPORATION FOR USE WITH THE PROJECT IDENTIFIED BELOW. NO MODIFICATIONS OR CHANGES MAY BE MADE TO THIS DRAWING AND NO USE MAY BE MADE OF THIS DRAWING WITHOUT THE EXPRESS WRITTEN PERMISSION OF SHERIDAN CORPORATION. ANY MODIFICATION, CHANGE OR USE OF THIS DRAWING WITHOUT THE EXPRESS WRITTEN PERMISSION OF SHERIDAN CORPORATION IS WRONGFUL AND IS AT THE USER'S RISK. SHERIDAN DISCLAIMS ANY AND ALL LIABILITY FOR SUCH USE.

NAME:N:\ROGER\2006\061017 Vessel Services.dwg

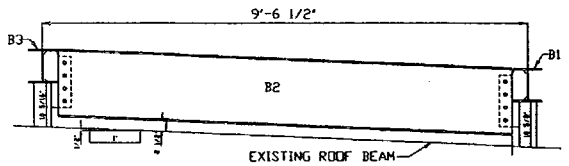

SIDE VIEW

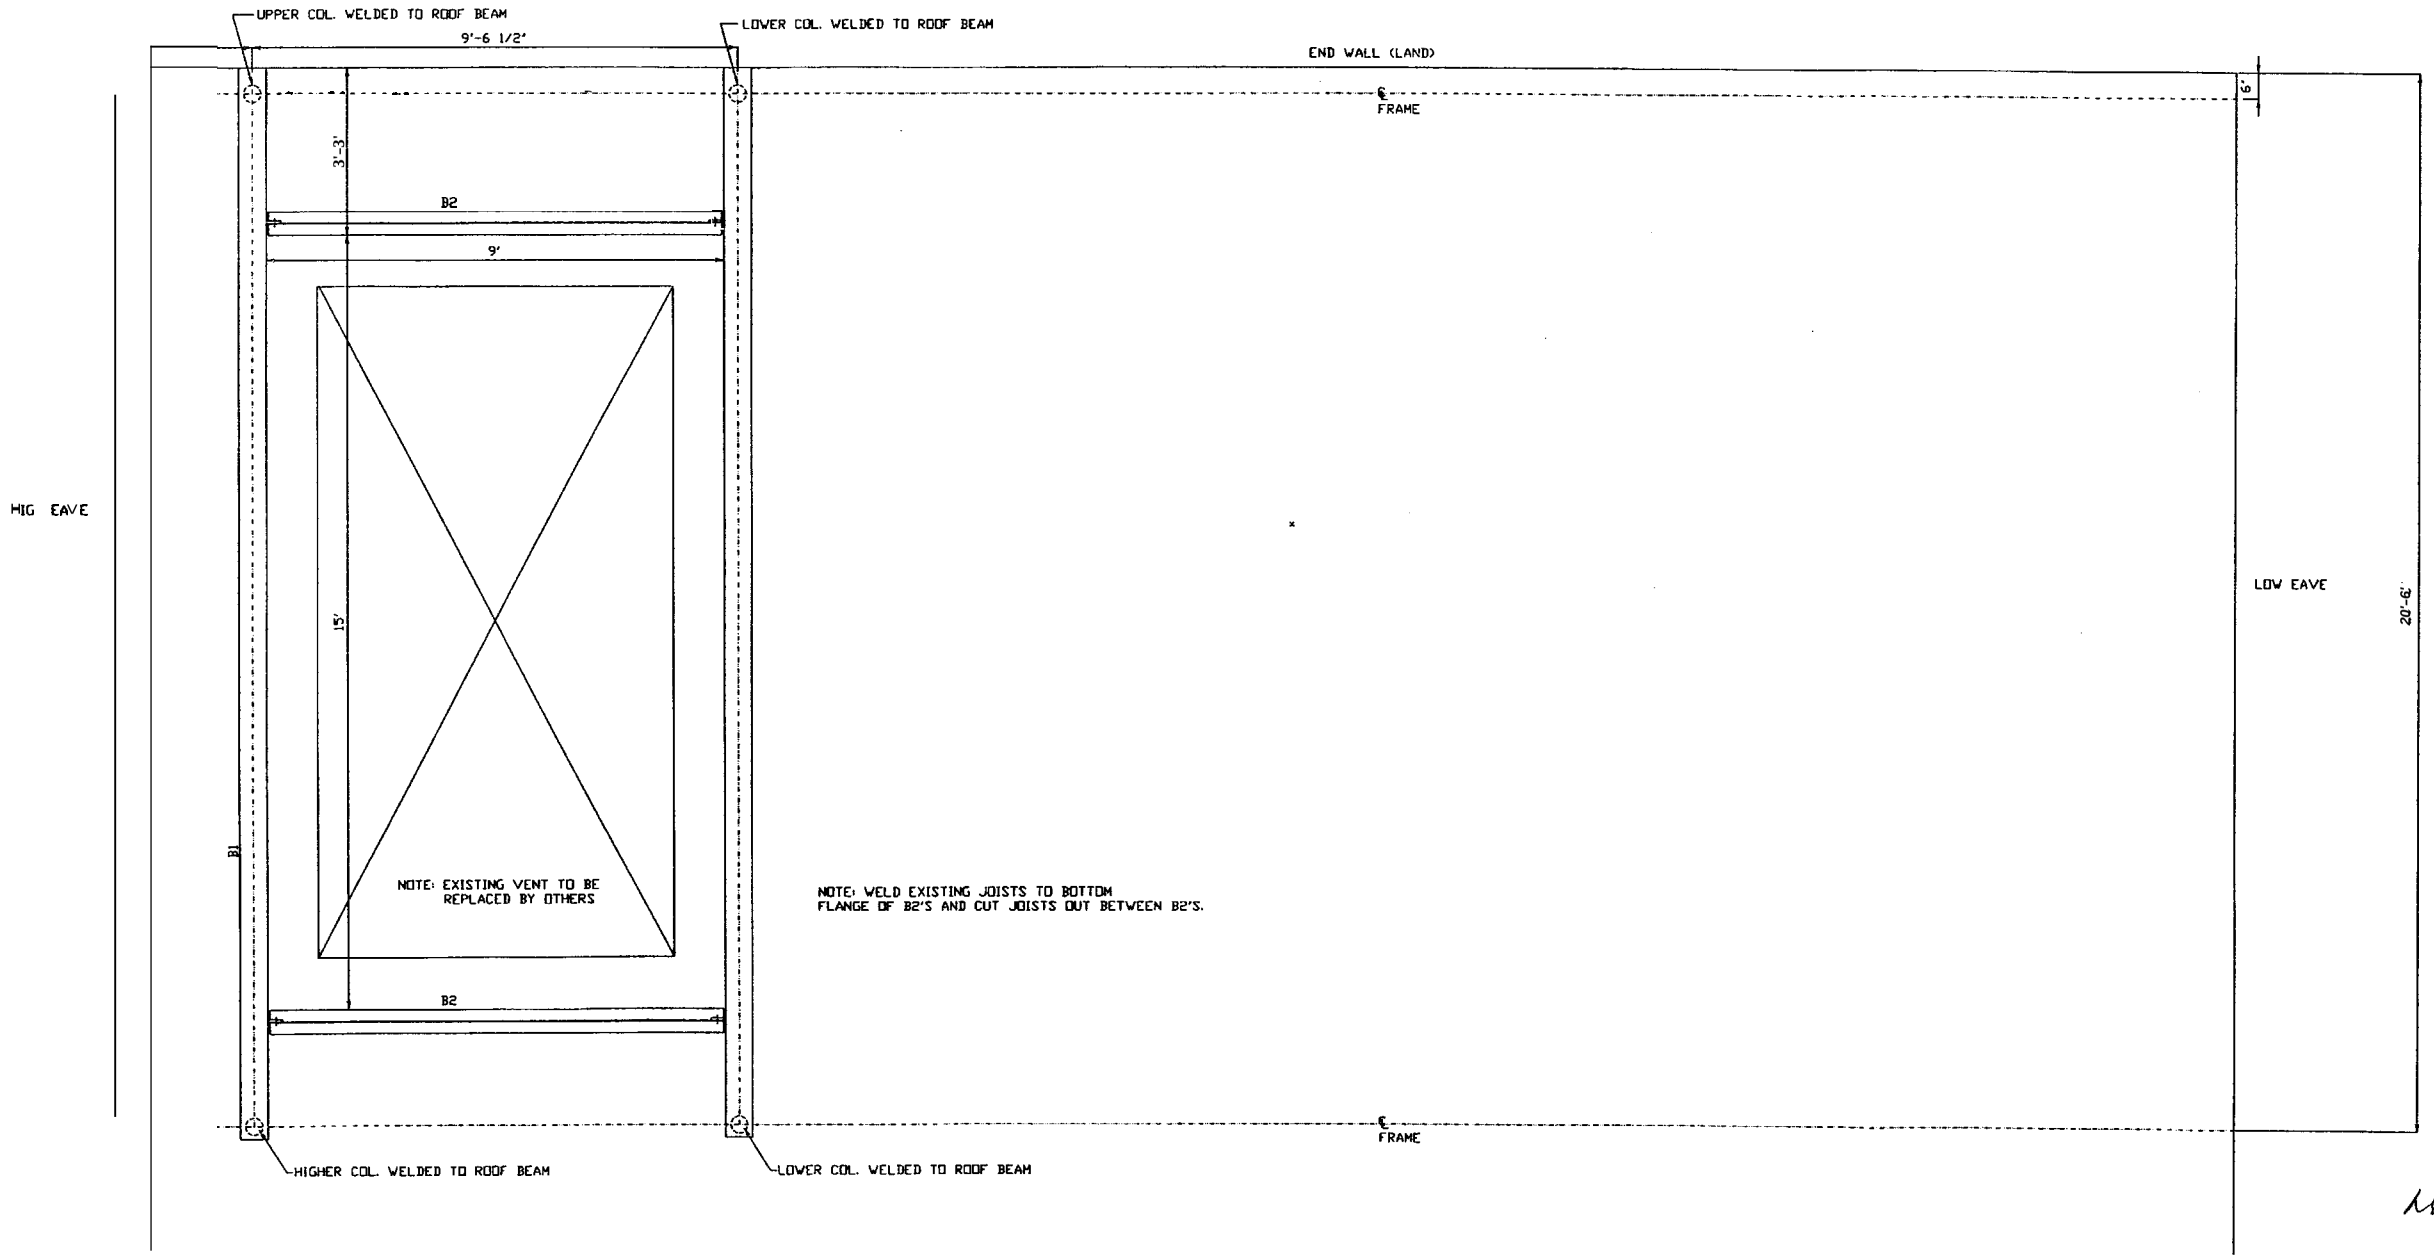

NOTE: WELD EXISTING JOISTS TO BOTTOM FLANGE OF B2'S AND CUT JOISTS OUT BETWEEN B2'S.

STATE OF MAINE
DANA C. STUPPEVANT
24107
REGISTERED PROFESSIONAL ENGINEER

WARNING THIS DRAWING IS THE PROPERTY AND INSTRUMENT OF SHERIDAN CORPORATION FOR USE WITH THE PROJECT IDENTIFIED BELOW. NO MODIFICATIONS OR CHANGES MAY BE MADE TO THIS DRAWING AND NO USE MAY BE MADE OF THIS DRAWING WITHOUT THE EXPRESS WRITTEN PERMISSION OF SHERIDAN CORPORATION. ANY MODIFICATION, CHANGE OR USE OF THIS DRAWING WITHOUT THE EXPRESS WRITTEN PERMISSION OF SHERIDAN CORPORATION IS WRONGFUL AND IS AT THE USER'S RISK. SHERIDAN DISCLAIMS ANY AND ALL LIABILITY FOR SUCH USE.

DATE	REVISION	
		EST. NO
		SIZE
		TYPE
		DRAWN BY RAJP
		APPROVED BY
		SCALE NTS
		DATE 02/17/06

FILE NAME: N:\ROGER\2006\061017 Vessel Services.dwg

Engineering Designs For
VESSEL SERVICES
PORTLAND, MAINE

JOB NO. 061017

ENGINEERING DWG. NO. S1

Title
PLAN & SIDE VIEW

BUTLER DESIGN BUILDER

Sheridan
www.sheridancorp.com
FAIRFIELD
PORTLAND
MAINE