LICENSED CERTIFIED INTERIOR DESIGNER
JULIE A. TUPPER
CID2913

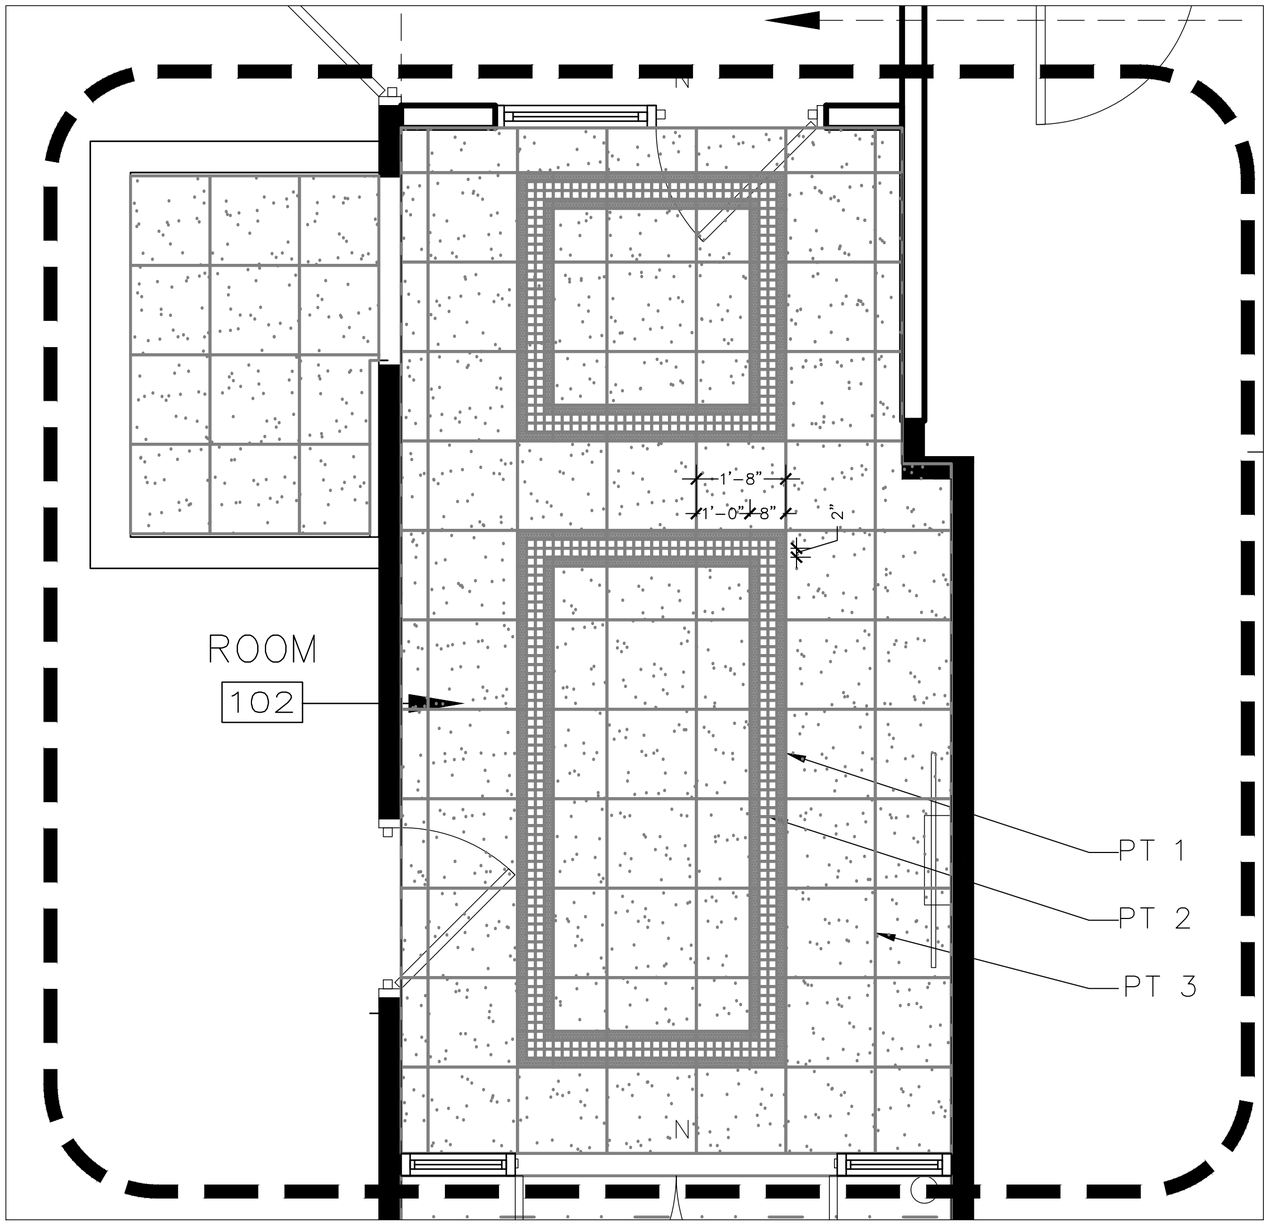

A1 ENLARGED PARTIAL PLAN – 1ST FLOOR
1/2" = 1'-0"

NO	DATE	REVISIONS

PROJECT NORTH

MARINE TRADE CENTER
2 PORTLAND FISH PIER
PORTLAND, ME

TITLE
1ST FLOOR
ENLARGED DETAILS

SCALE
AS NOTED

CHECKED BY
–

DRAWN BY
JAT

DATE
12/22/14

rekfab
165 SPURWINK RD.
SCARBOROUGH, ME
P:(207) 408-5950

A301

14.201

[redacted]