Filename: P:\02-0818 Maine Int Ferry Terminal\PHASE 1\Architecture\DESIGN-BUILD DWGS\TERMINAL BUILDING\20343802-T-A100.dwg, Oct 17, 2005 - 10:46am

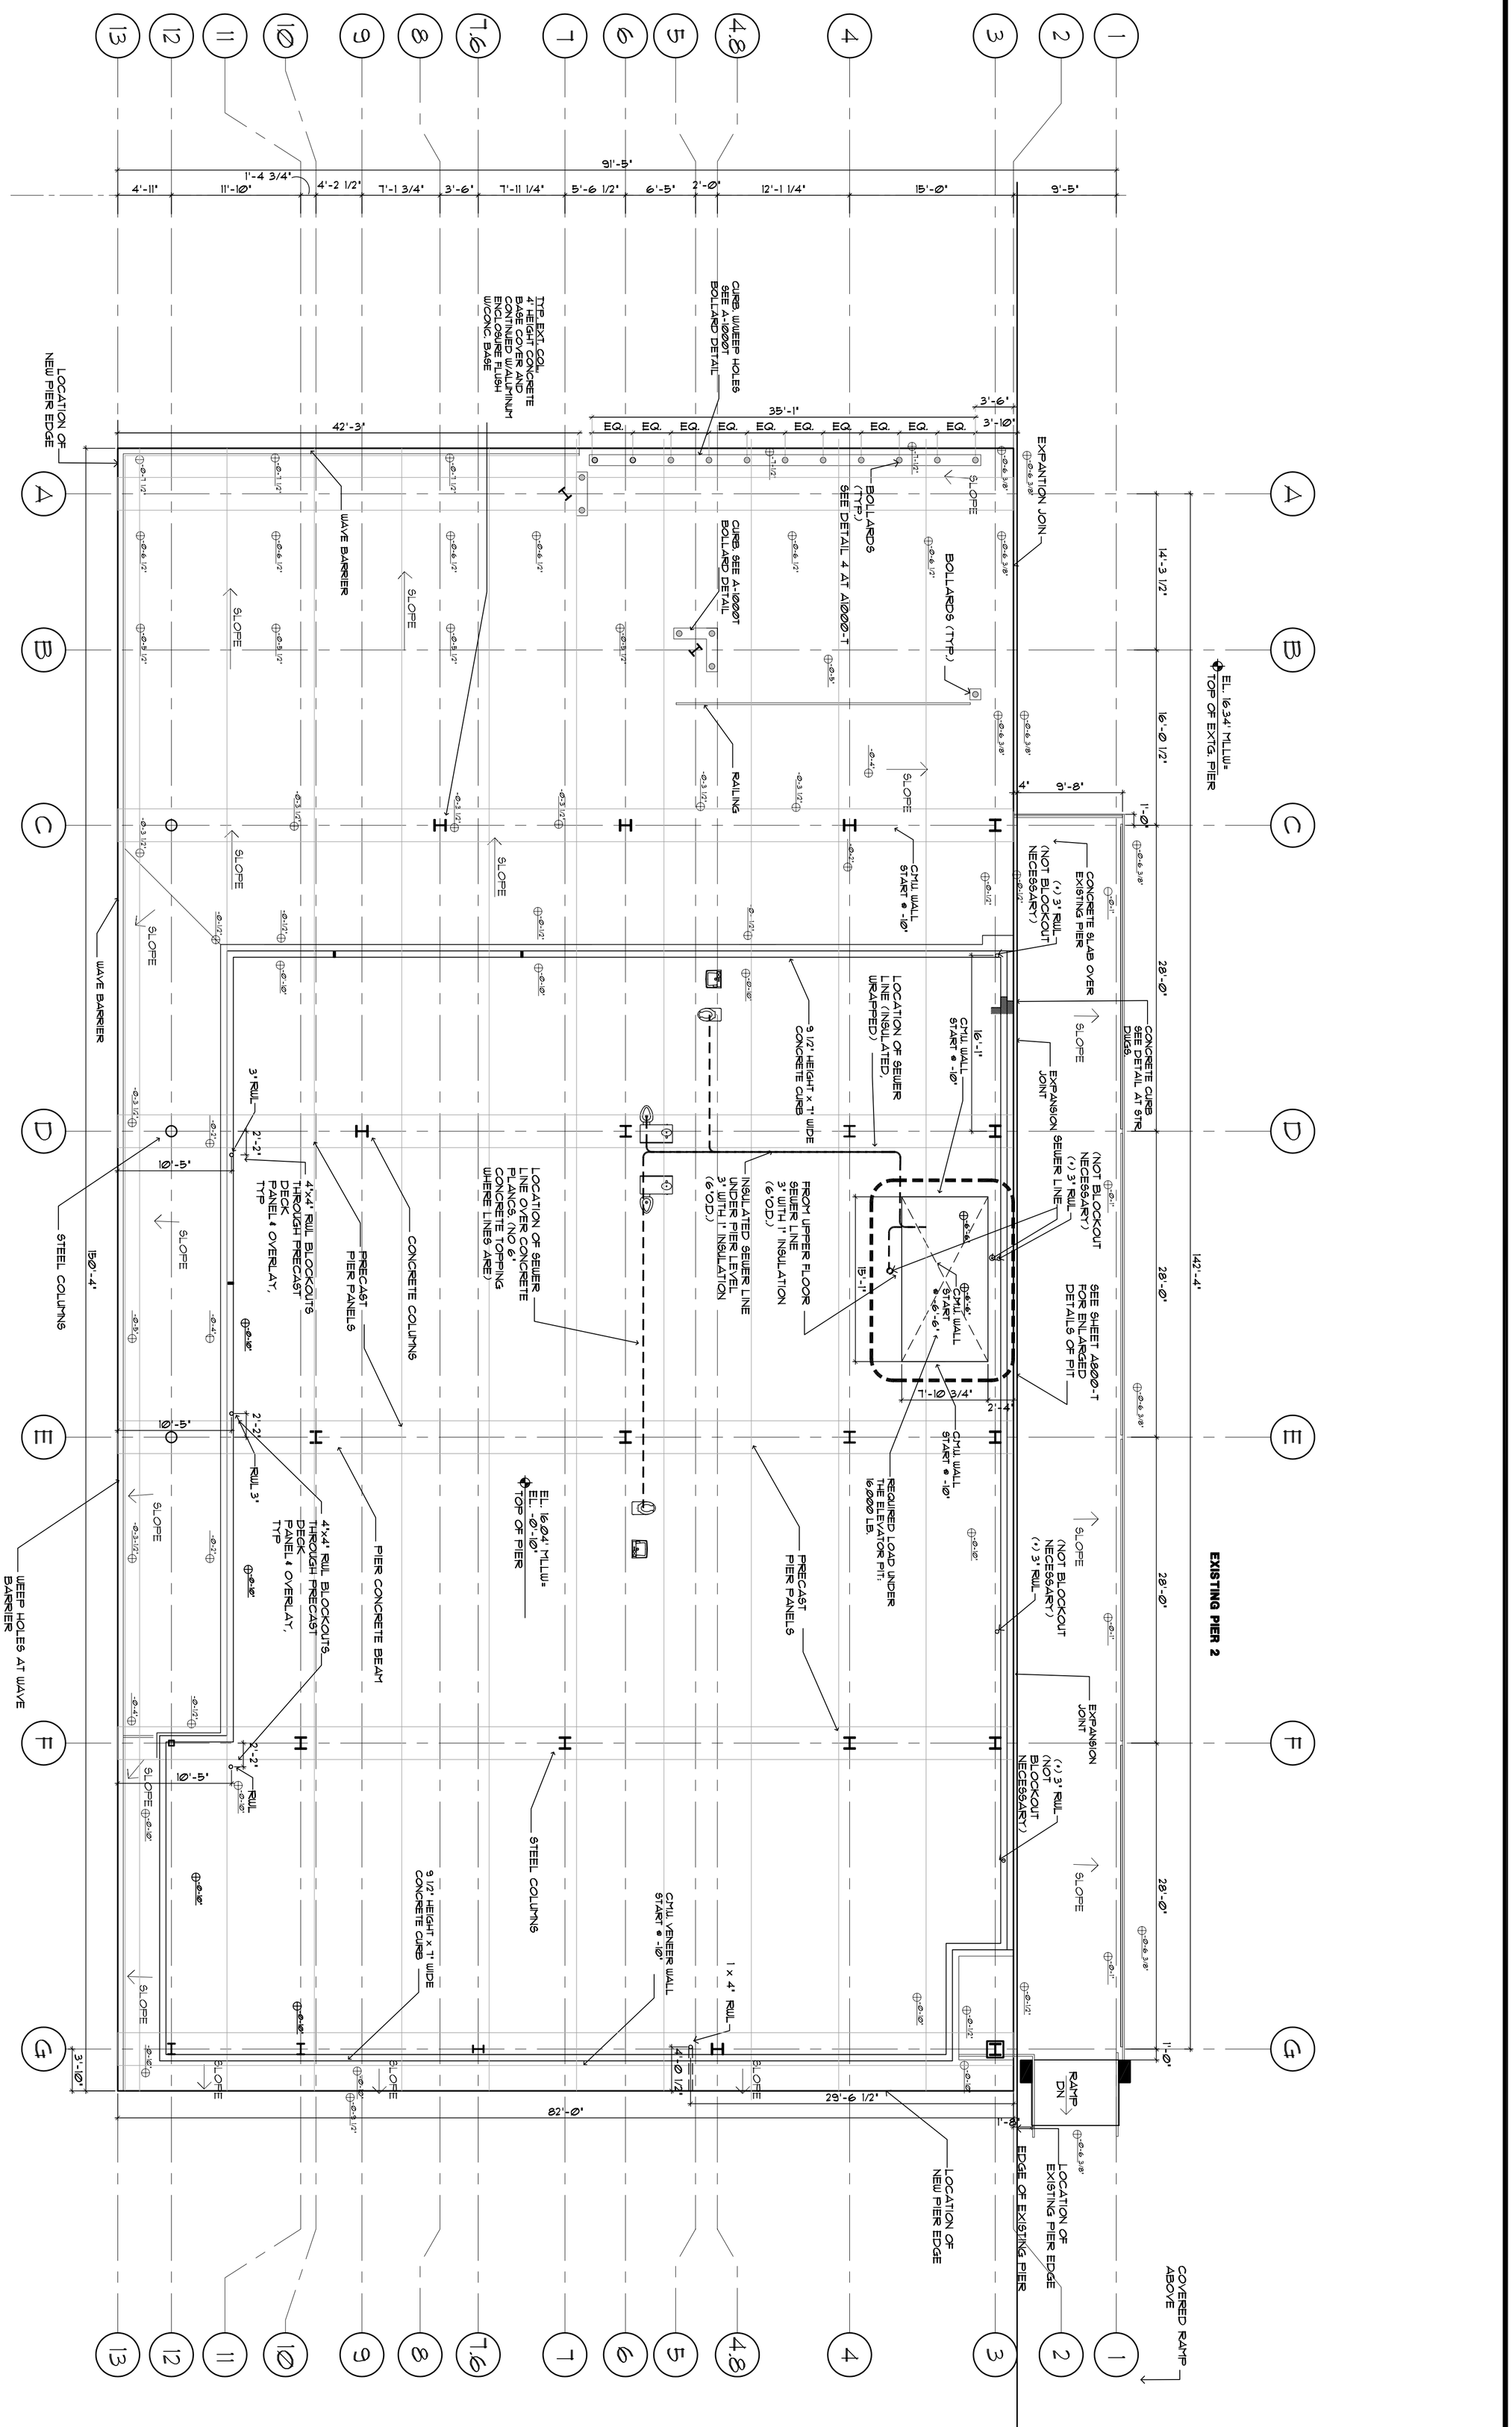

NOTES

1. RWLS AT GRID LINE 3 DO NOT NEED ANY BLOCKOUT ON THE PIER SLAB OPEN TO EXPANSION JOINT

2. FOR EXACT DIMENSION OF PIER SEE PIER DRAWINGS

IN ASSOCIATION WITH:
GORRILL-PALMER CONSULTING ENGINEERS
PERATROVICH, NOTTINGHAM, & DRAGE
WINTON SCOTT ARCHITECTS
HALEY & ALDRICH

A100-T

131 OF 288

CITY OF PORTLAND
OCEAN GATEWAY PHASE 1

PIER LEVEL PLAN

PROJ. MANAGER PAUL POTTLE		BY	DATE
DESIGN–DETAILED			
CHECKED–REVIEWED			
DESIGN2–DETAILED2			
DESIGN3–DETAILED3			
REVISIONS 1	VAAP 22 DESIGN CHANGE		10/15/05
REVISIONS 2	–		–
REVISIONS 3	–		–
REVISIONS 4	–		–
FIELD CHANGES	–		–

SIGNATURE

P. LICENCE NUMBER

DATE 10/15/05

LICENSED ARCHITECT BRUNO E. RAMOS NO. 2644 STATE OF MAINE

STATE OF MAINE
DEPARTMENT OF TRANSPORTATION

PROJECT NUMBER 009215.00

PIN
009215.00