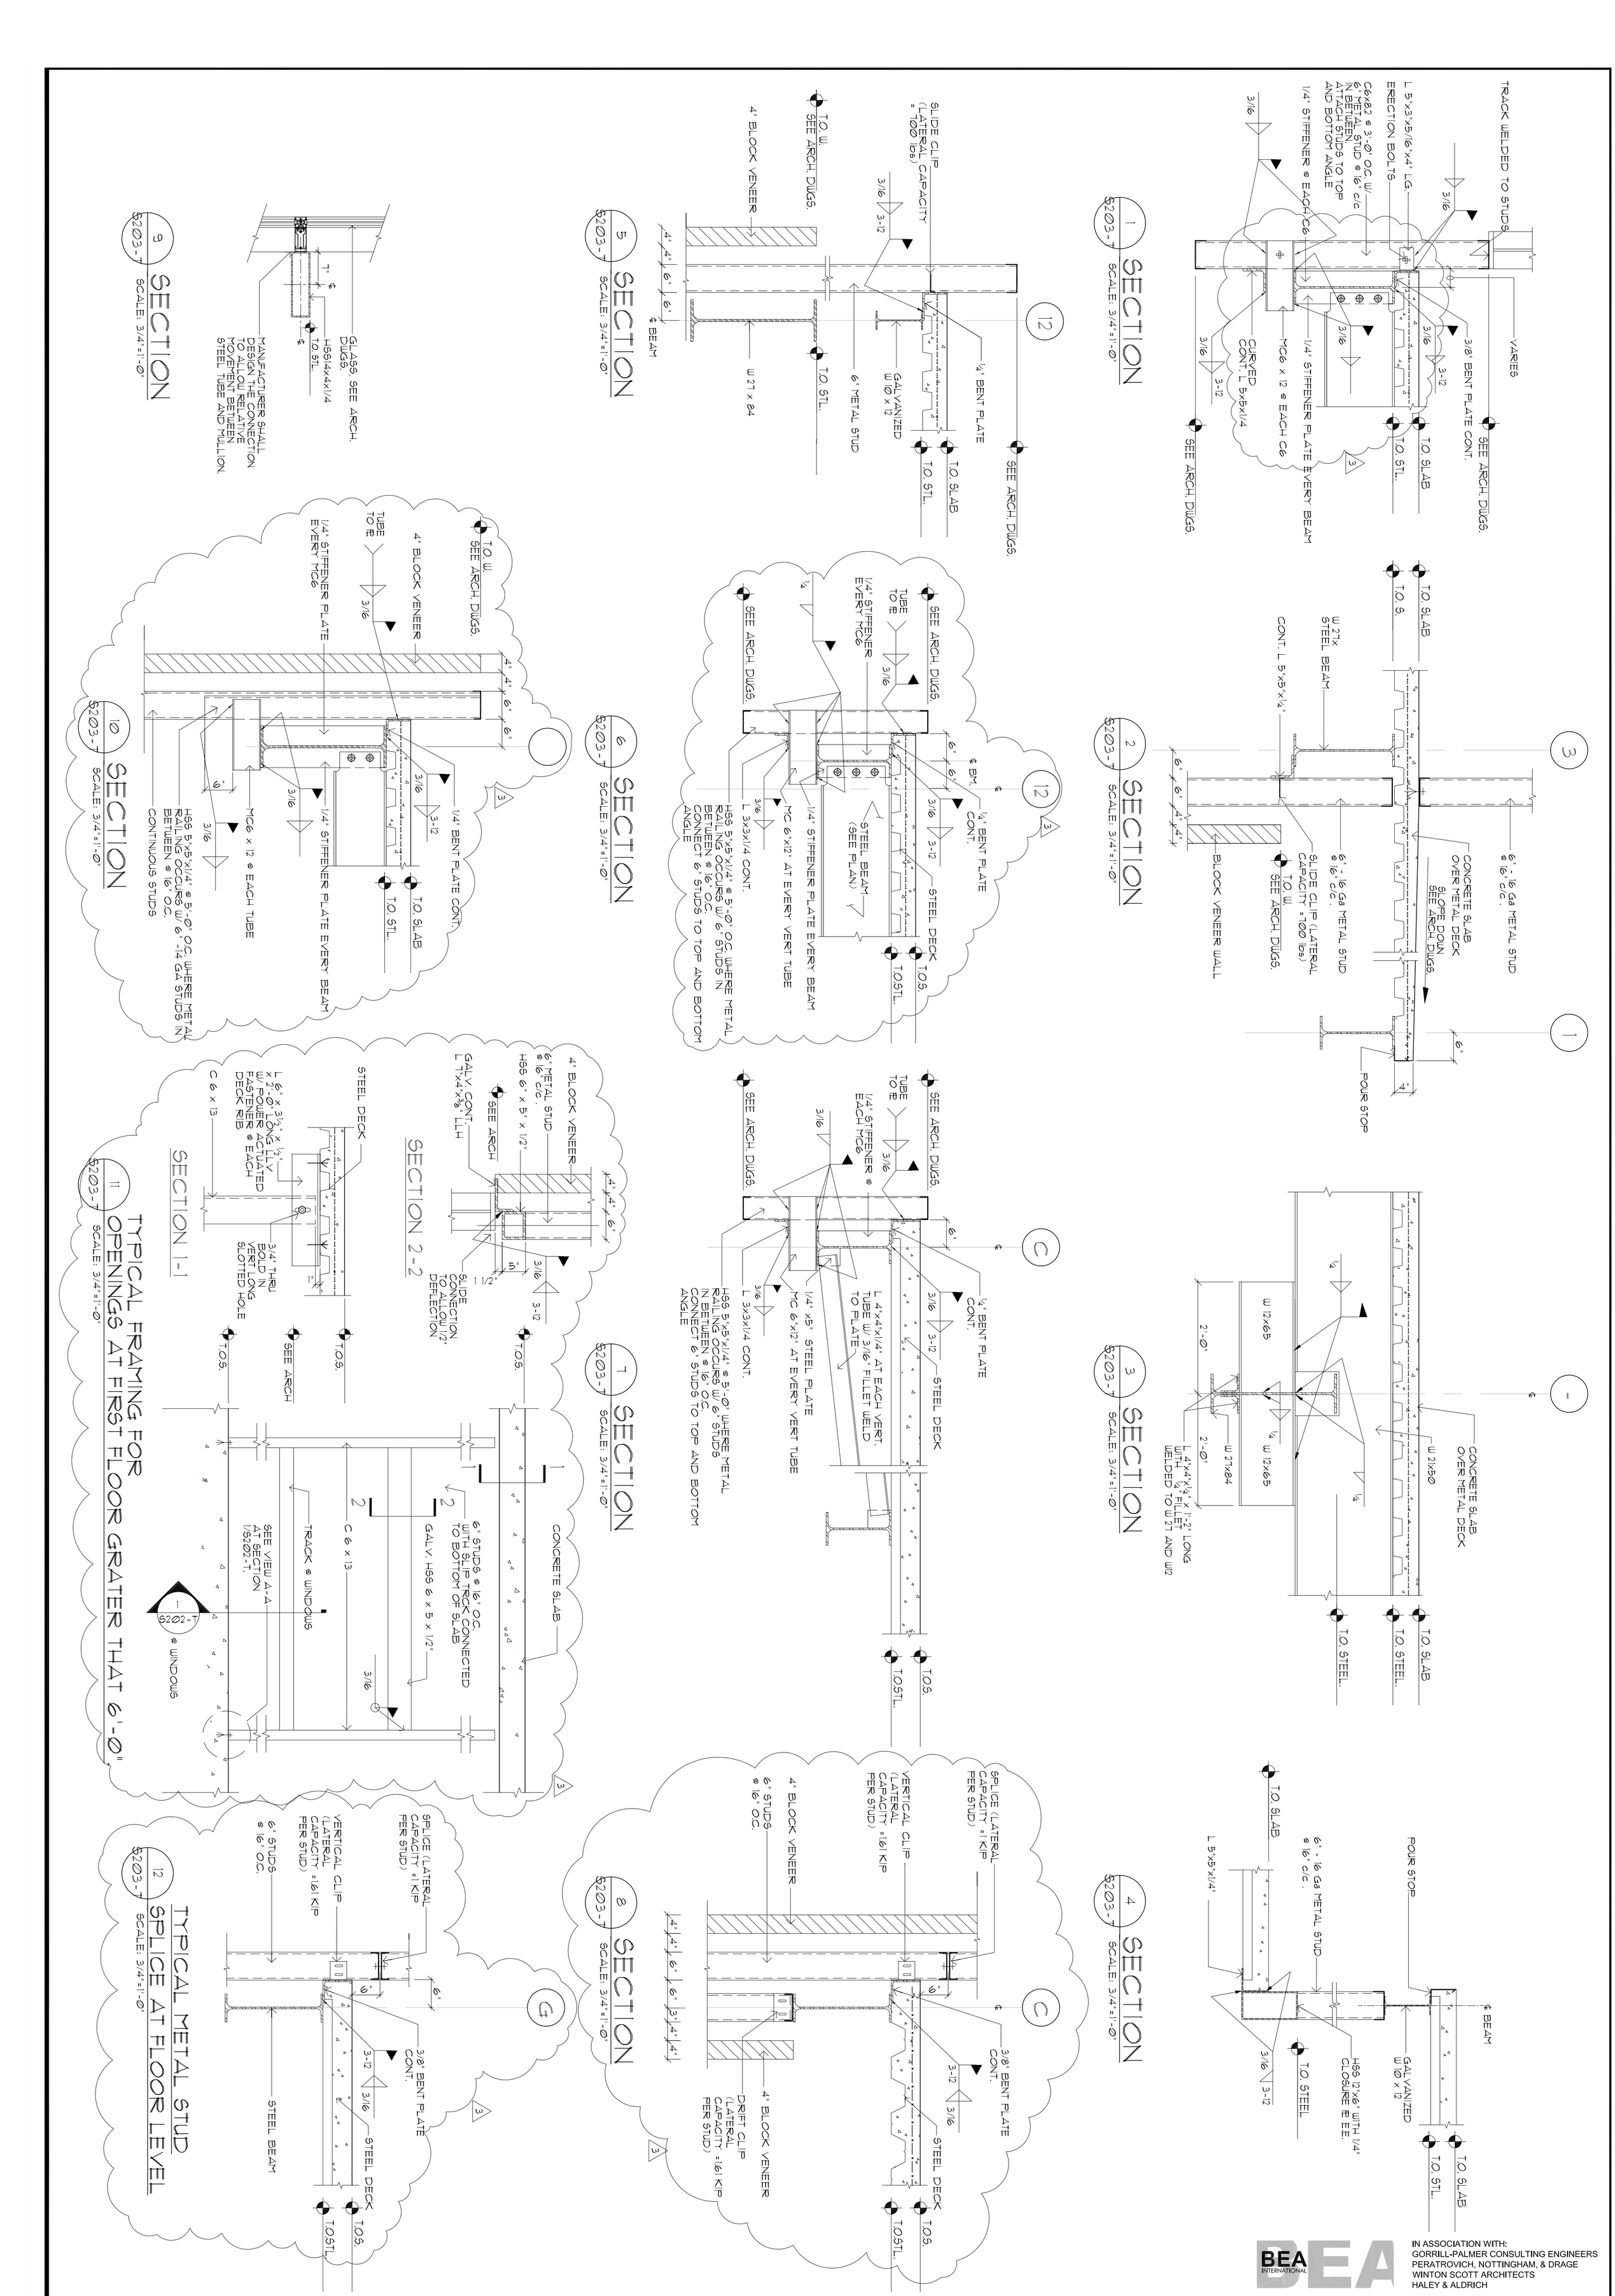

IN ASSOCIATION WITH:
GORRILL-PALMER CONSULTING ENGINEERS
PERATROVICH, NOTTINGHAM, & DRAGE
WINTON SCOTT ARCHITECTS
HALEY & ALDRICH

CITY OF PORTLAND
OCEAN GATEWAY PHASE 1

TERMINAL BUILDING
STRUCTURAL DETAILS

PROJ. MANAGER PAUL POTTLE		BY	DATE
DESIGN–DETAILED			
CHECKED–REVIEWED			
DESIGN2–DETAILED2			
DESIGN3–DETAILED3			
REVISIONS 1	VAAP 22 DESIGN CHANGE		10/15/05
REVISIONS 2	NEW DRAWING		11/15/05
REVISIONS 3	–		12/02/05
REVISIONS 4	–		–
FIELD CHANGES	–		–

SIGNATURE W.S. Dee 10/17/05

P. LICENCE NUMBER PE. 10709

DATE 10/15/05

STATE OF MAINE REGISTERED PROFESSIONAL ENGINEER 10709 WAYNE S. XUE

STATE OF MAINE
DEPARTMENT OF TRANSPORTATION

PROJECT NUMBER 009215.00

PIN
009215.00

S203-T

179D OF 288