\\Woodardcurran.net\Shared\Projects\0230769.00 bse - imt o&m ctr\wip\Drawings\CIVIL\230769.00-C-05.dwg, Aug 09, 2017 - 12:28pm

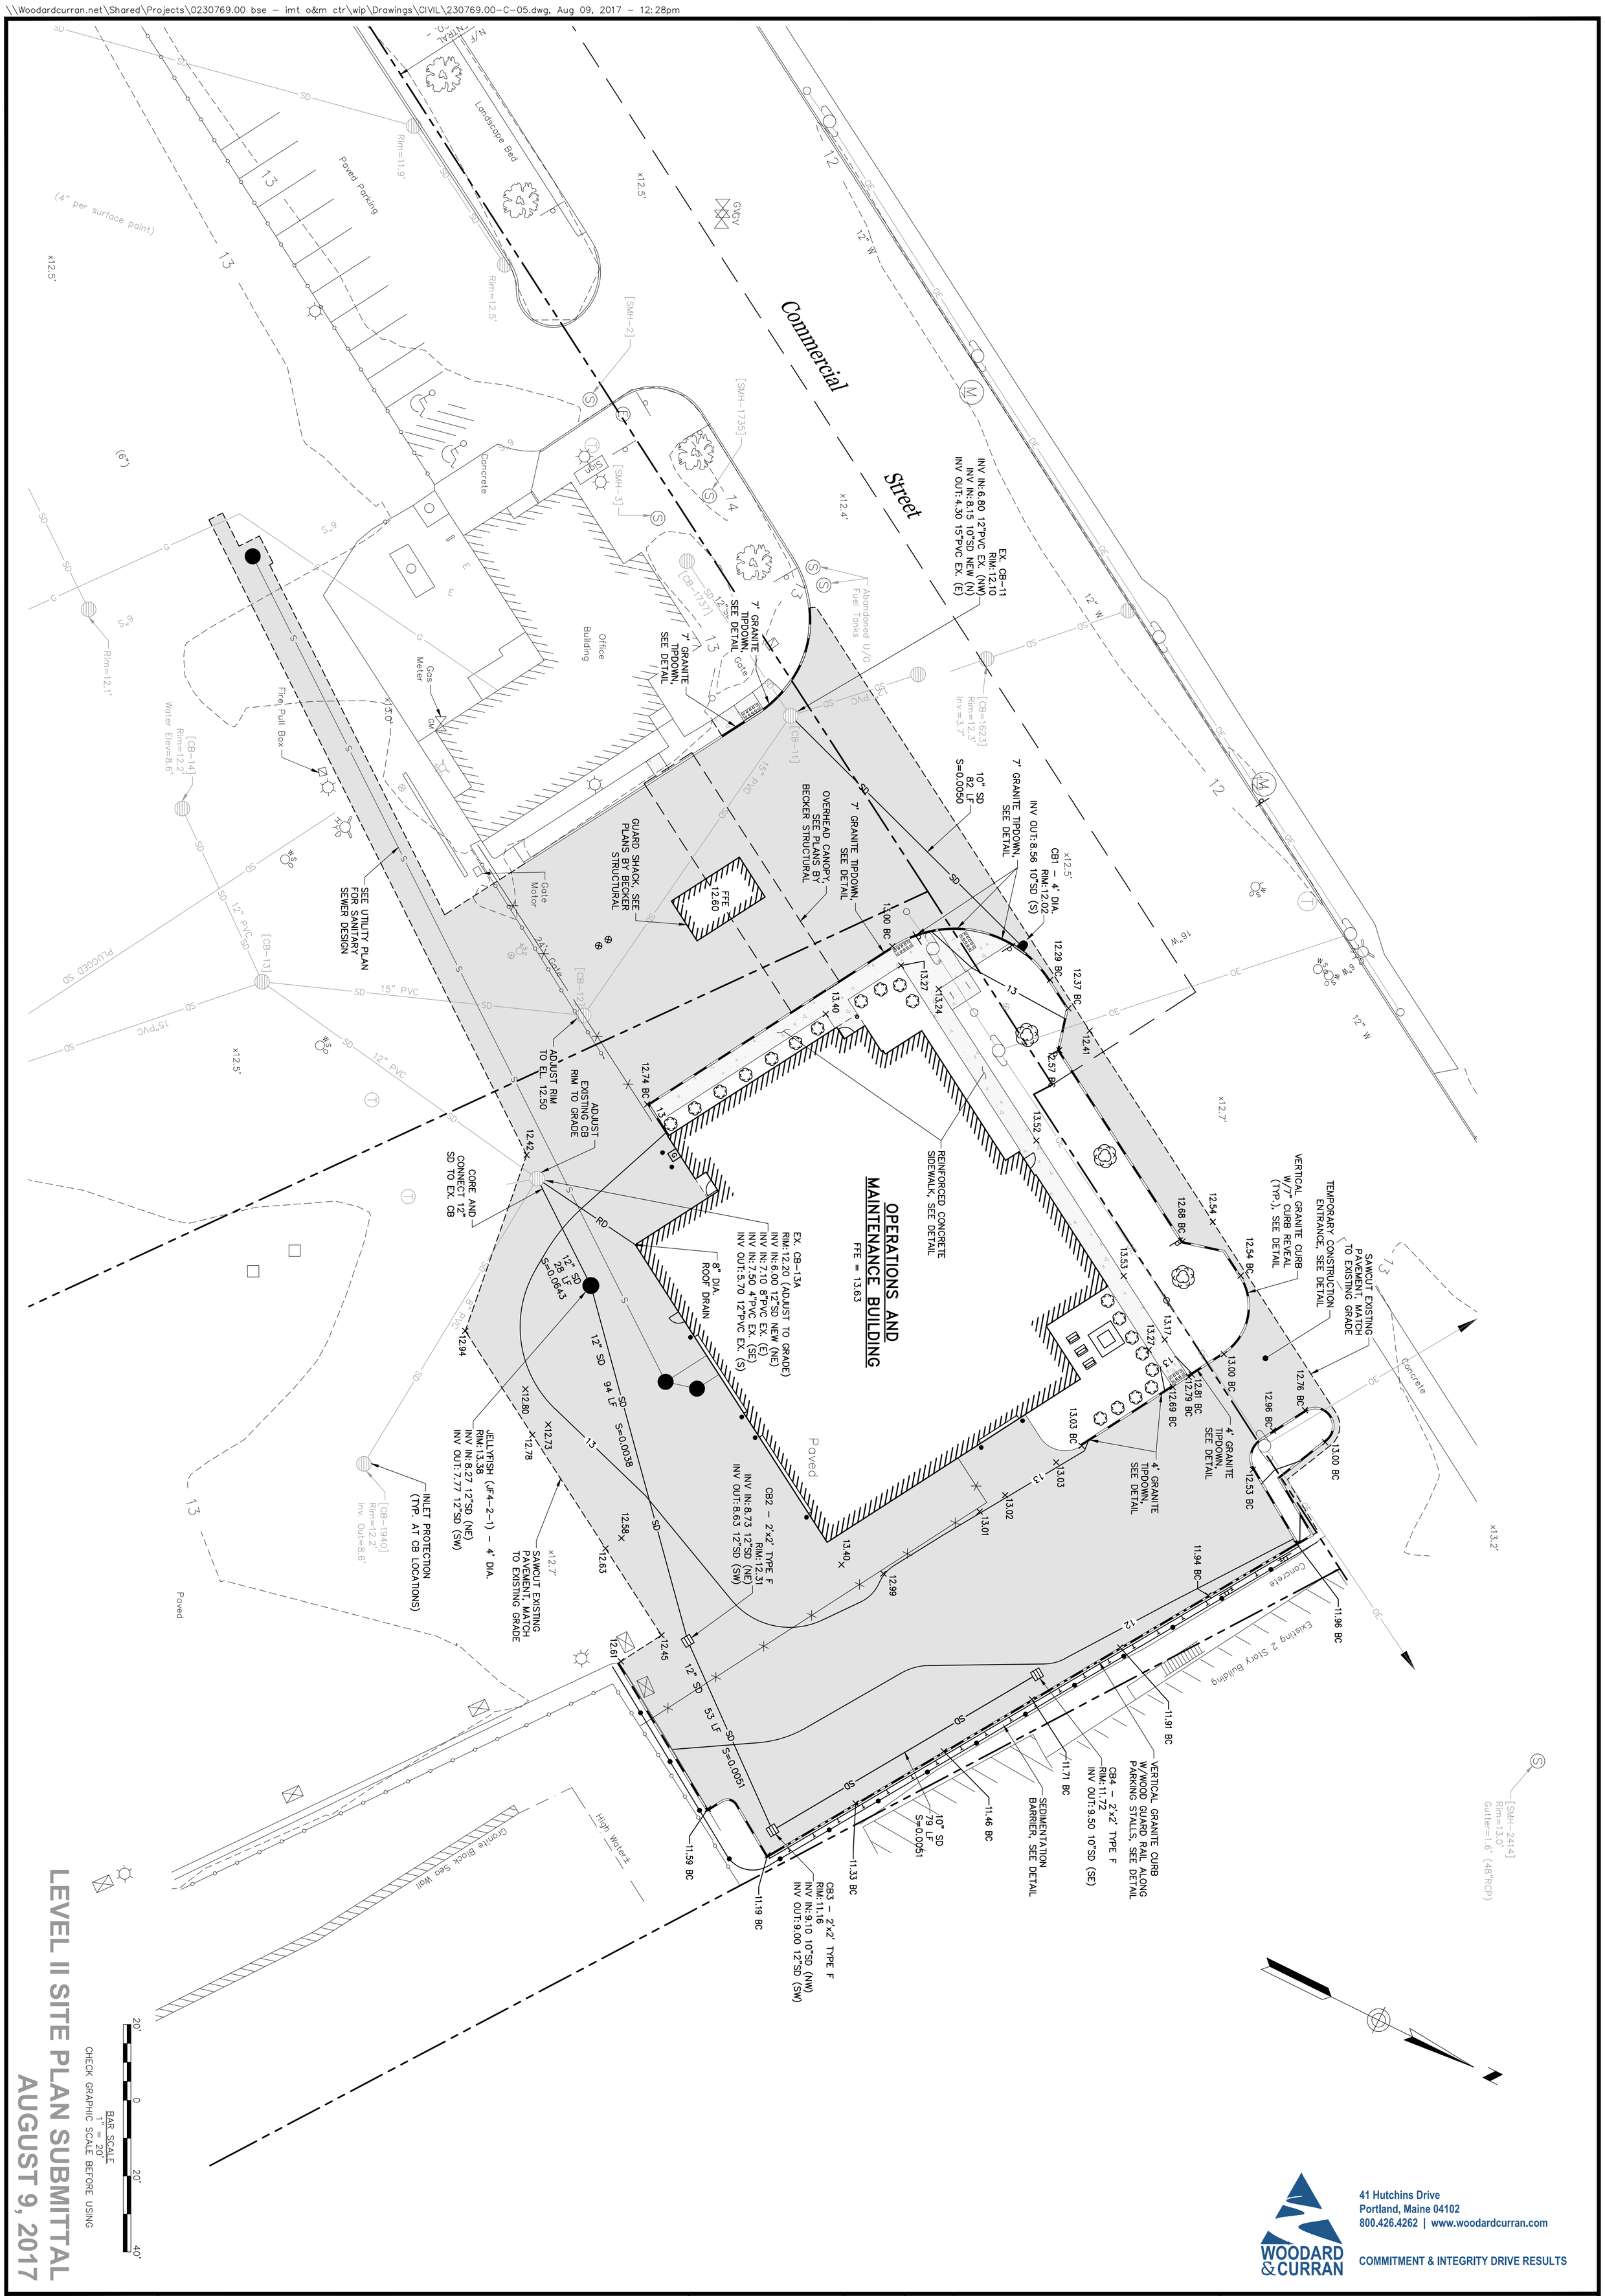


LEVEL II SITE PLAN SUBMITTAL
AUGUST 9, 2017


WOODARD & CURRAN
41 Hutchins Drive
Portland, Maine 04102
800.426.4262 | www.woodardcurran.com
COMMITMENT & INTEGRITY DRIVE RESULTS


SHEET NUMBER C-05 OF

PORTLAND INTERNATIONAL MARINE TERMINAL
MAINTANANCE & OPERATIONS BUILDING
PORTLAND CUMBERLAND COUNTY

GRADING, DRAINAGE, & EROSION CONTROL PLAN

| PROJ. MANAGER | JOEL KITTREDGE | BY | DATE |
|---|---|---|---|
| DESIGN-DETAILED | 8-9-17 | CMS/JBC | 8-9-17 |
| CHECKED-REVIEWED | 8-9-17 | DAS | 8-9-17 |
| DESIGN2-DETAILED2 | | | |
| DESIGN3-DETAILED3 | | | |
| REVISIONS 1 | | | |
| REVISIONS 2 | | | |
| REVISIONS 3 | | | |
| REVISIONS 4 | | | |
| FIELD CHANGES | | | |

SIGNATURE
10791
P.E. NUMBER
8/9/2017
DATE

STATE OF MAINE DAVID A. SENUS 10791 LICENSED PROFESSIONAL ENGINEER

STATE OF MAINE
DEPARTMENT OF TRANSPORTATION
2194202
WIN
021942.02
CIVIL PLANS