YORK STREET 161

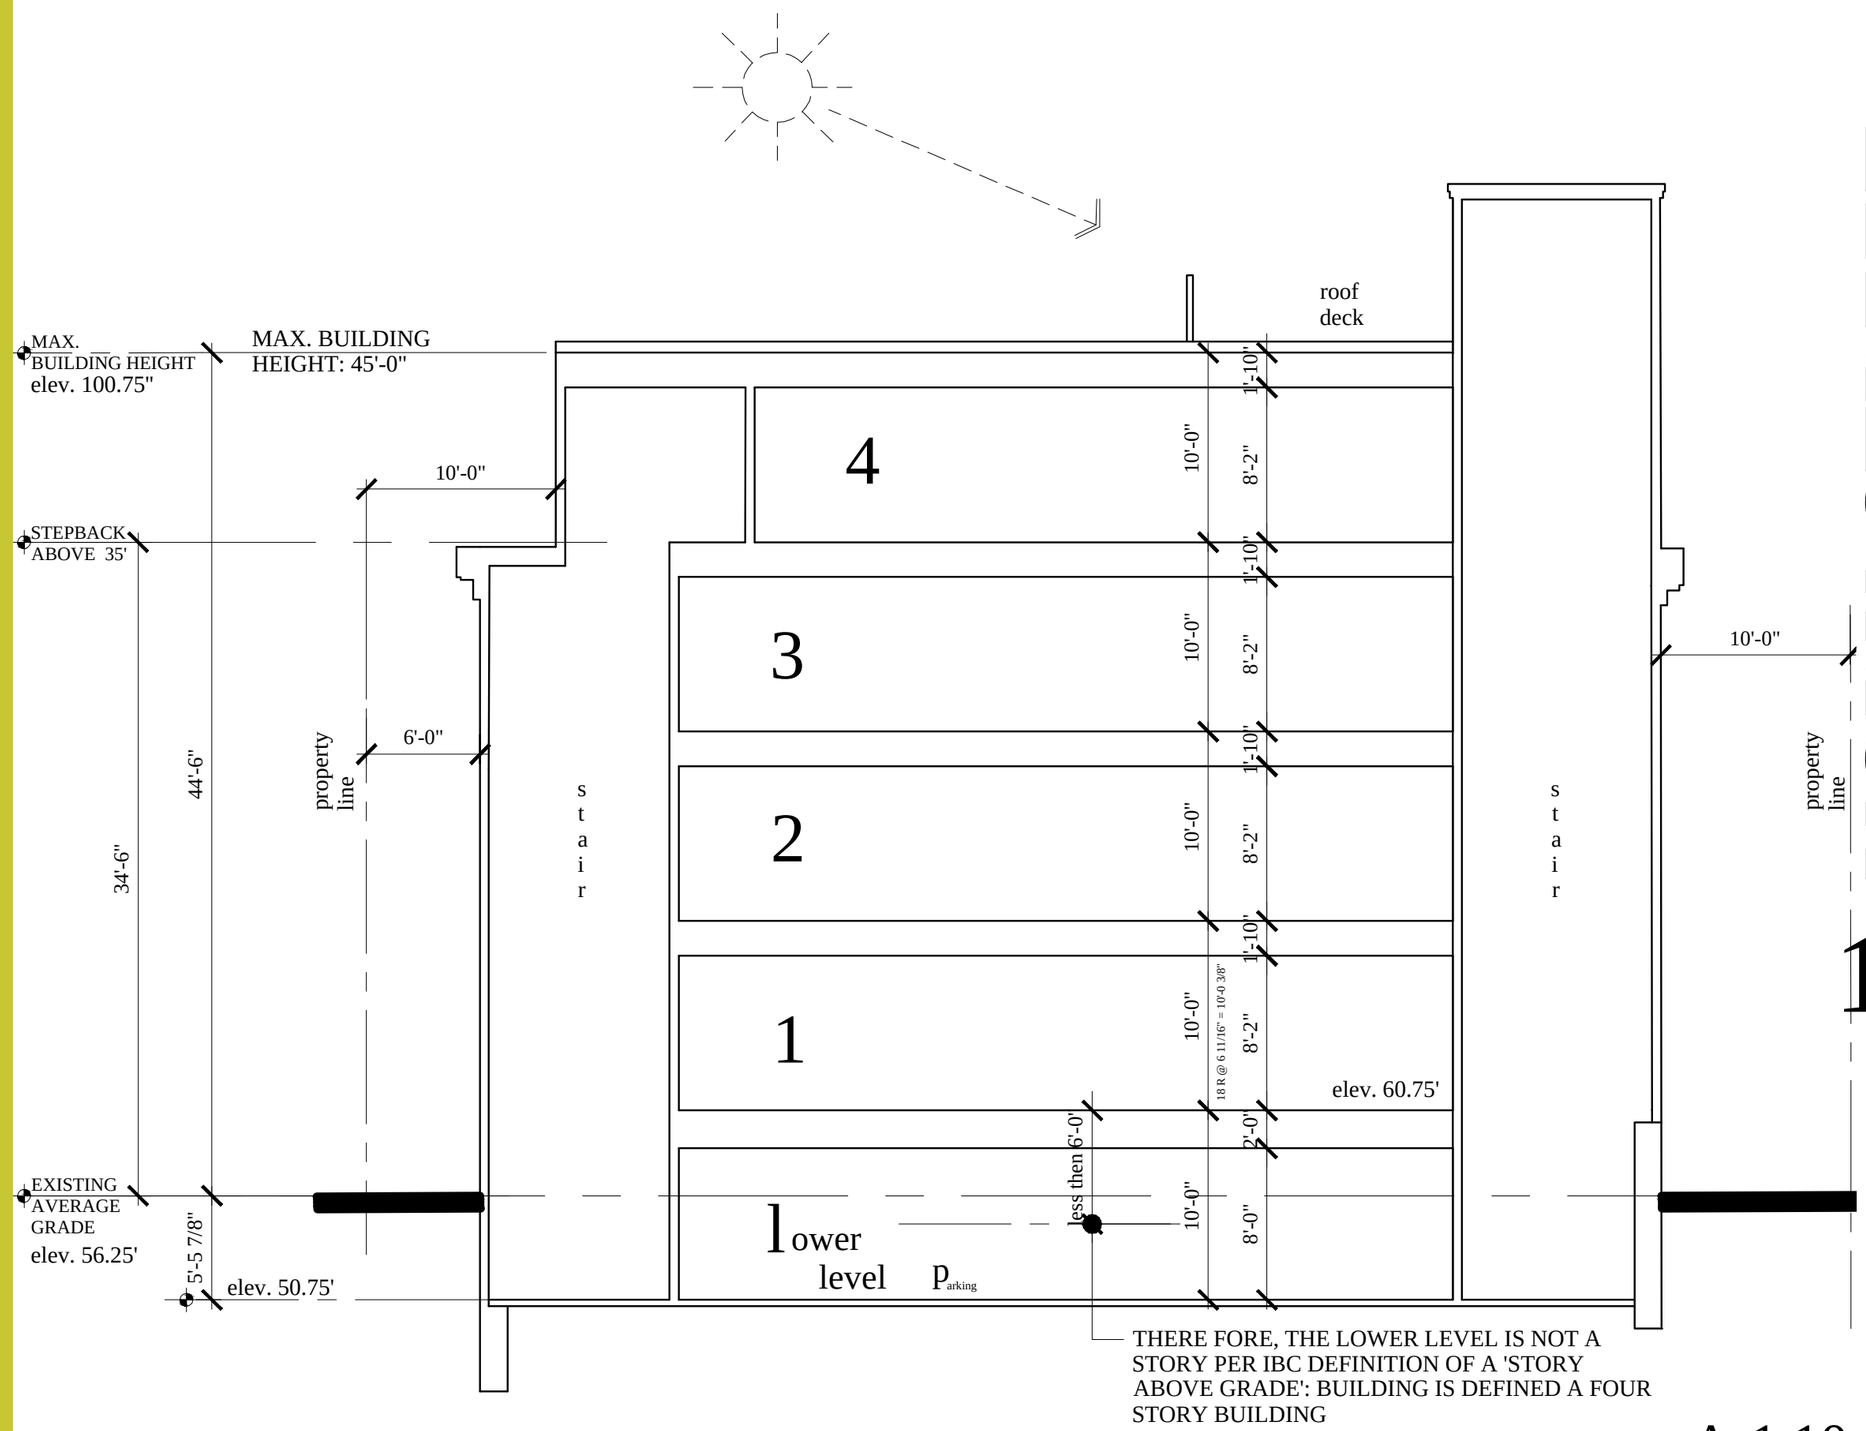

PRELIMINARY

MARK MUELLER ARCHITECTS

BUILDING SECTION

1/8" = 1'-0"

A-1.10

November 8, 2016