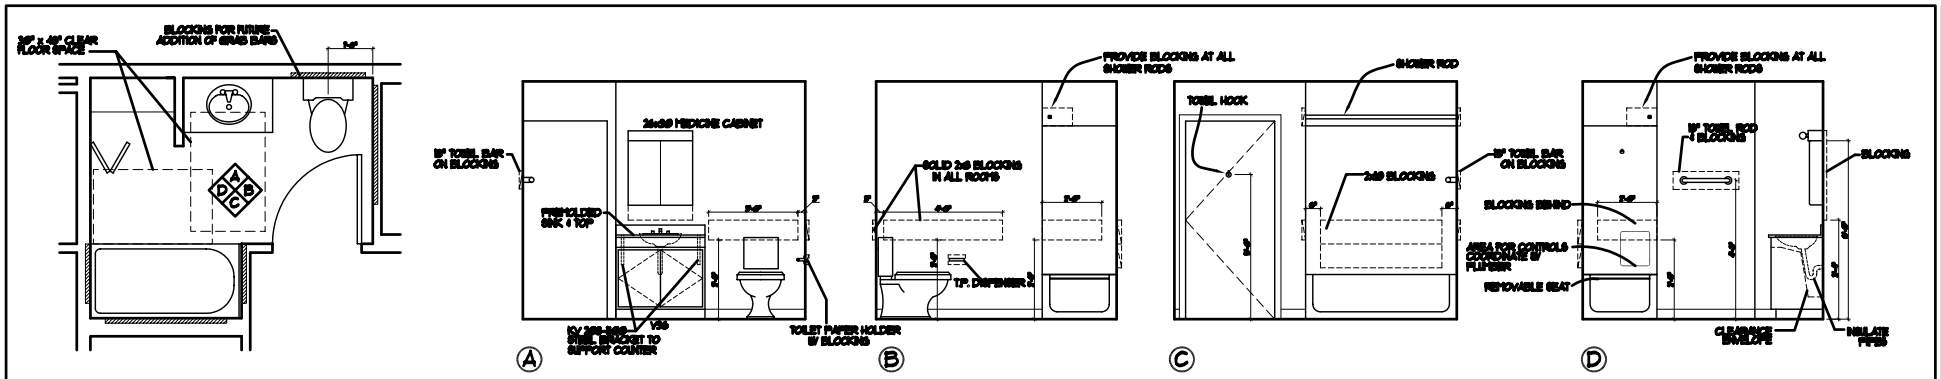

TYPICAL 2 BEDROOM MARKET-RATE & SUBSIDIZED UNIT - BATHROOM 1 (ADAPTABLE)

FAIR HOUSING ACT BATHROOM TYPE 'B'

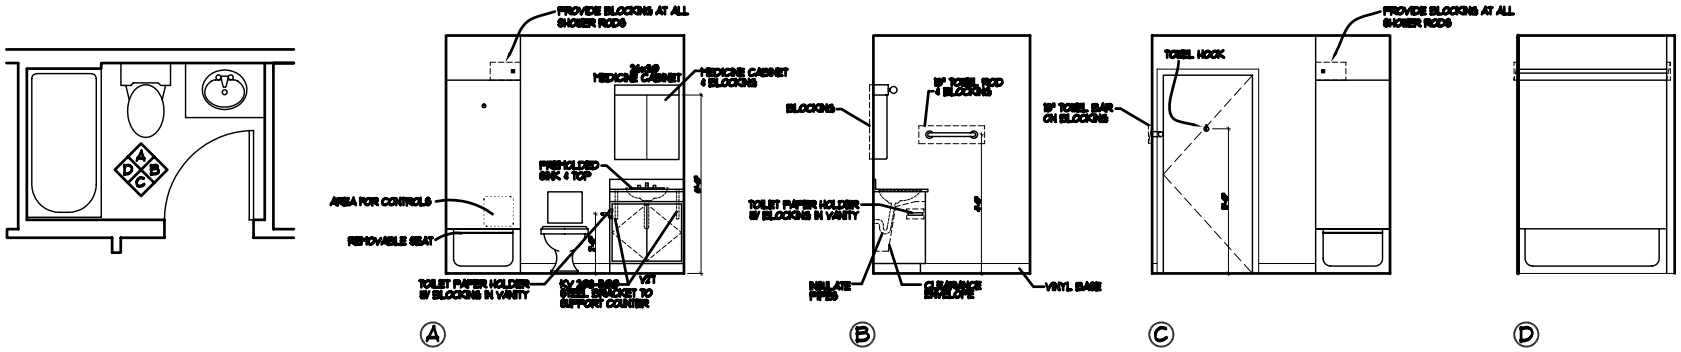

TYPICAL 2 BEDROOM MARKET-RATE UNIT BATHROOM 2

NEED NOT BE ACCESSIBLE AS BATHROOM 1 IS TYPE 'B'

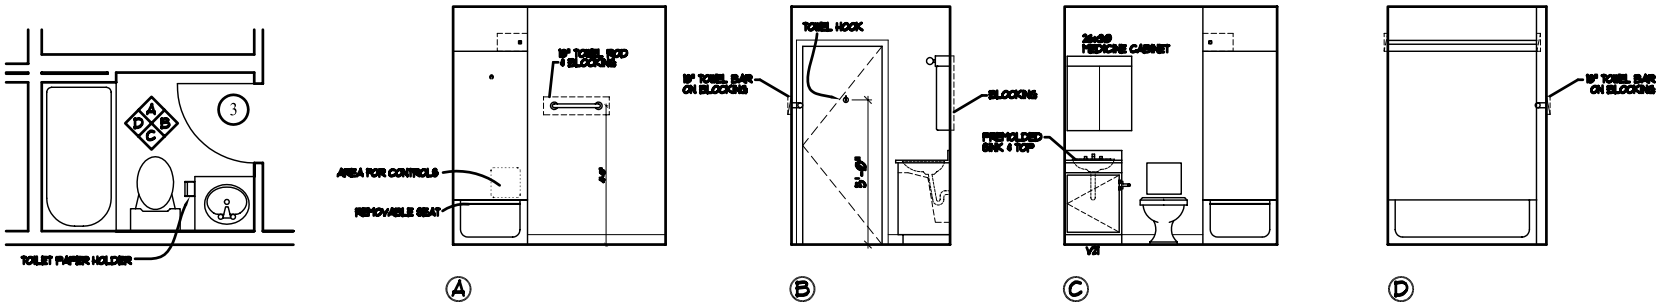

TYPICAL 1 BEDROOM LOFT UNIT

Developer:
MAINE WORKFORCE HOUSING, LLC

ARCHETYPE, P.A.
ARCHITECTS
48 Union Wharf Portland, Maine 04101
(207) 772-8022 Fax (207) 772-4056

Project:
CASCO TERRACE
41 STATE STREET, PORTLAND, MAINE

Aug 28, 2003
1/2" = 1'-0"
Revisions

BATHROOM ELEVATIONS

A24

06/03/2003 10:58:18 AM