LAFAYETTE **BUILDING**

JULY 26, 2017

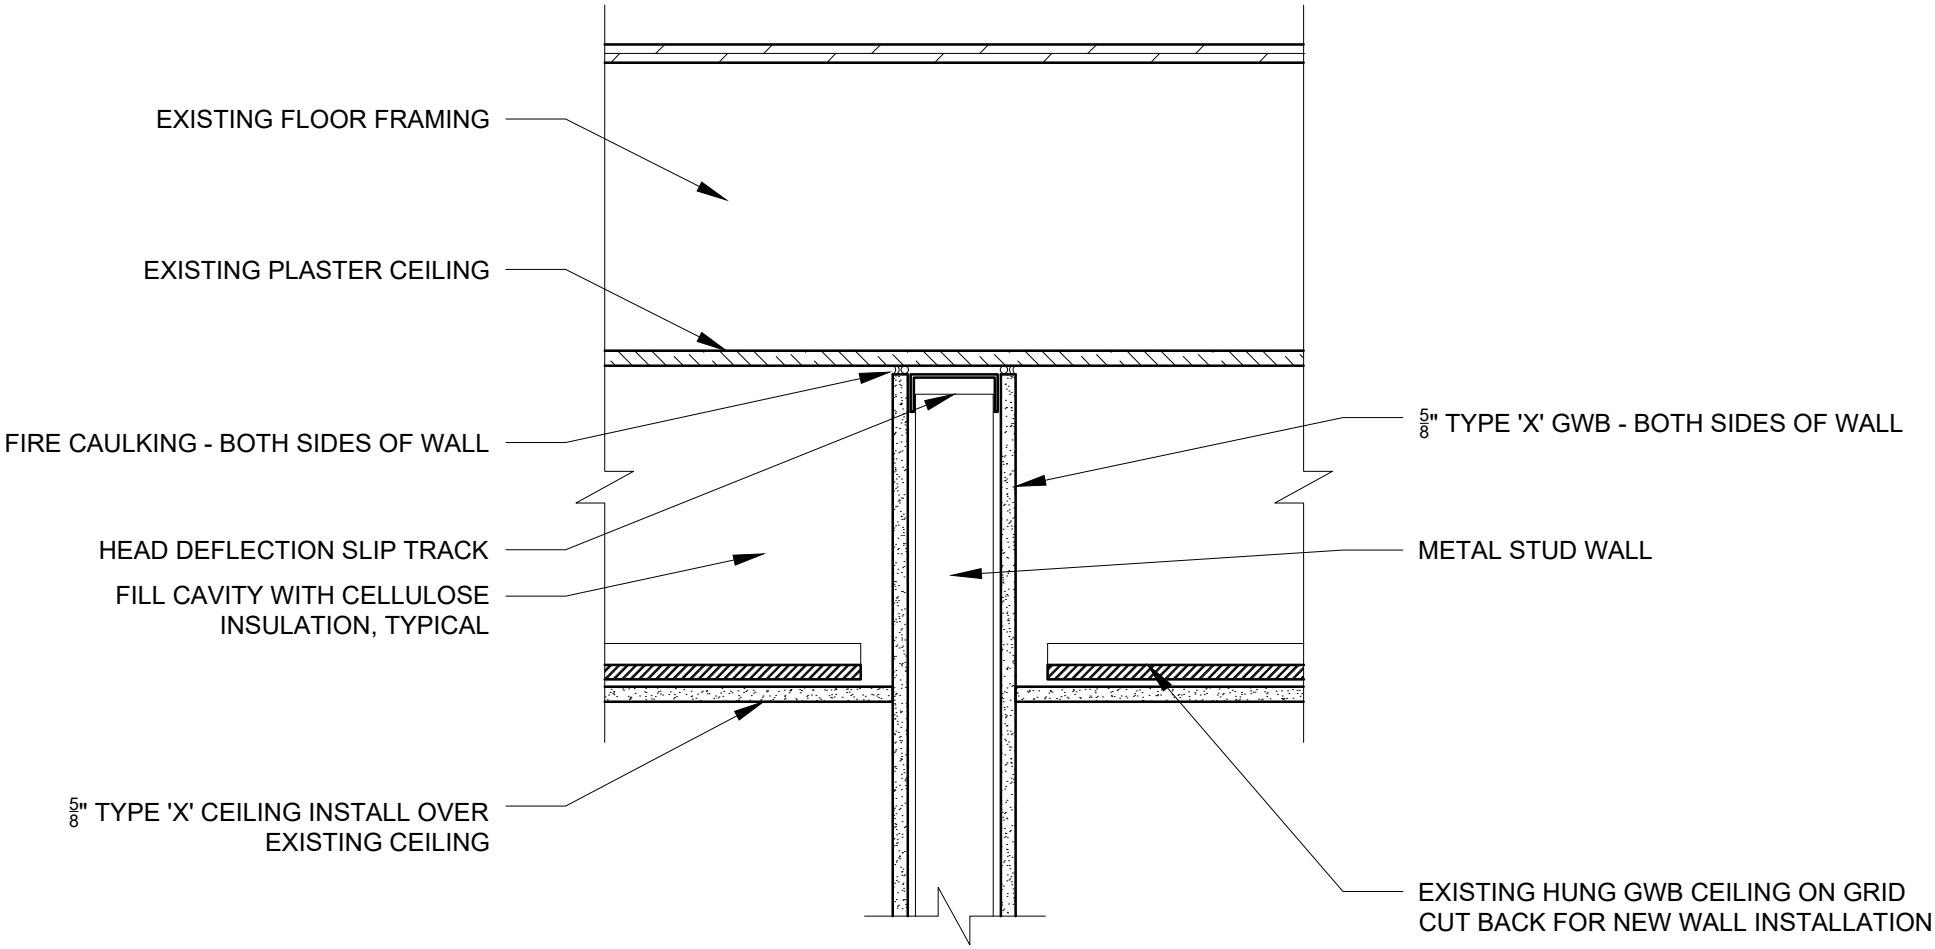

1 TOP OF WALL DETAIL AT DEMISING WALL

1-1/2" = 1'-0" (WHEN PRINTED AT 8.5" X 11")

RSA

ASK-01