CERTIFICATION

STATE OF MAINE
RICHARD W. EATON
2075
PROFESSIONAL LAND SURVEYOR

RICHARD W. EATON P.L.S. # 2075

State Plane Grid Per Plan ref #1

Location

NTS

STATE OF MAINE

_____, SS REGISTRY OF DEEDS

RECEIVED_____

AT_____H _____M _____M _____AND

RECORDED IN PLAN BOOK_____ PAGE_____

ATTEST:_____ REGISTER

LEGEND

- 5/8" Rebar Set With Cap
- Rebar/Iron Pipe Found
- Utility Pole
- N.F. Now or Formerly
- 1324/98 Book & Page
- Chain Link Fence

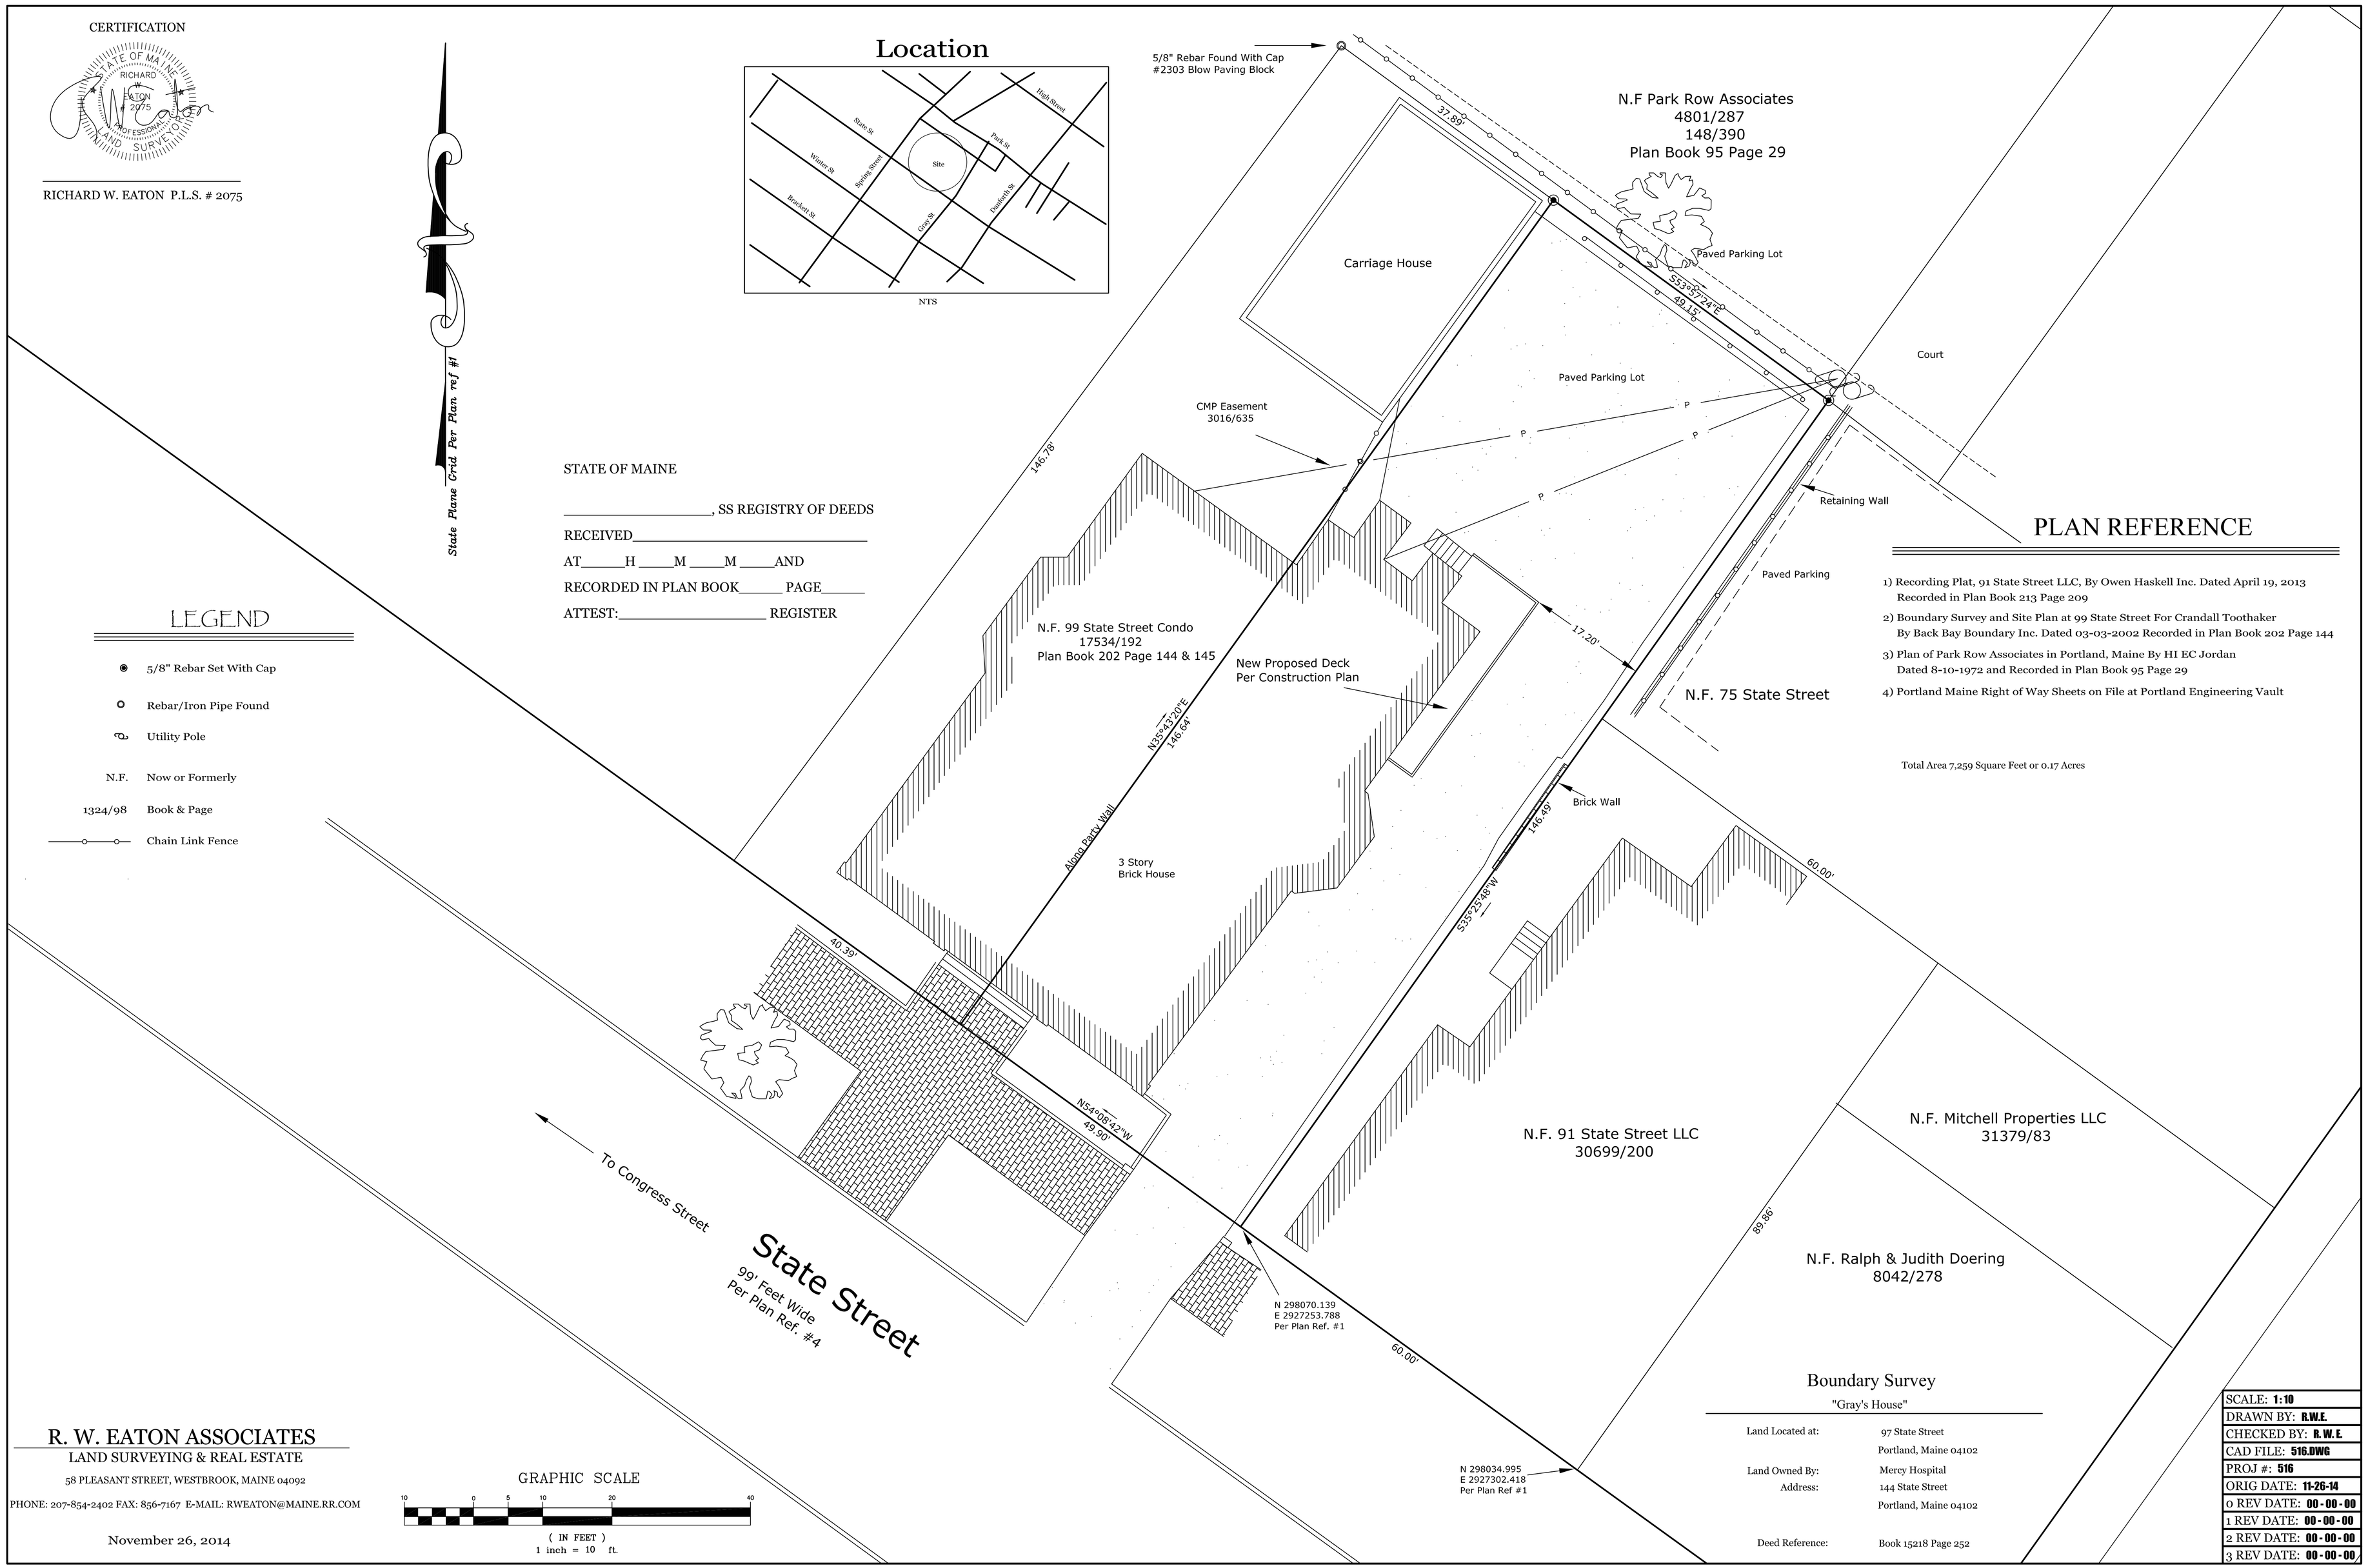

PLAN REFERENCE

1) Recording Plat, 91 State Street LLC, By Owen Haskell Inc. Dated April 19, 2013 Recorded in Plan Book 213 Page 209
2) Boundary Survey and Site Plan at 99 State Street For Crandall Toothaker By Back Bay Boundary Inc. Dated 03-03-2002 Recorded in Plan Book 202 Page 144
3) Plan of Park Row Associates in Portland, Maine By HI EC Jordan Dated 8-10-1972 and Recorded in Plan Book 95 Page 29
4) Portland Maine Right of Way Sheets on File at Portland Engineering Vault

Total Area 7,259 Square Feet or 0.17 Acres

R. W. EATON ASSOCIATES
LAND SURVEYING & REAL ESTATE
58 PLEASANT STREET, WESTBROOK, MAINE 04092
PHONE: 207-854-2402 FAX: 856-7167 E-MAIL: RWEATON@MAINE.RR.COM

November 26, 2014

GRAPHIC SCALE

10 0 5 10 20 40

(IN FEET)
1 inch = 10 ft.

Boundary Survey

"Gray's House"

Land Located at:	97 State Street Portland, Maine 04102
Land Owned By:	Mercy Hospital
Address:	144 State Street Portland, Maine 04102
Deed Reference:	Book 15218 Page 252

SCALE: 1:10
DRAWN BY: R.W.E.
CHECKED BY: R. W. E.
CAD FILE: 516.DWG
PROJ #: 516
ORIG DATE: 11-26-14
0 REV DATE: 00-00-00
1 REV DATE: 00-00-00
2 REV DATE: 00-00-00
3 REV DATE: 00-00-00