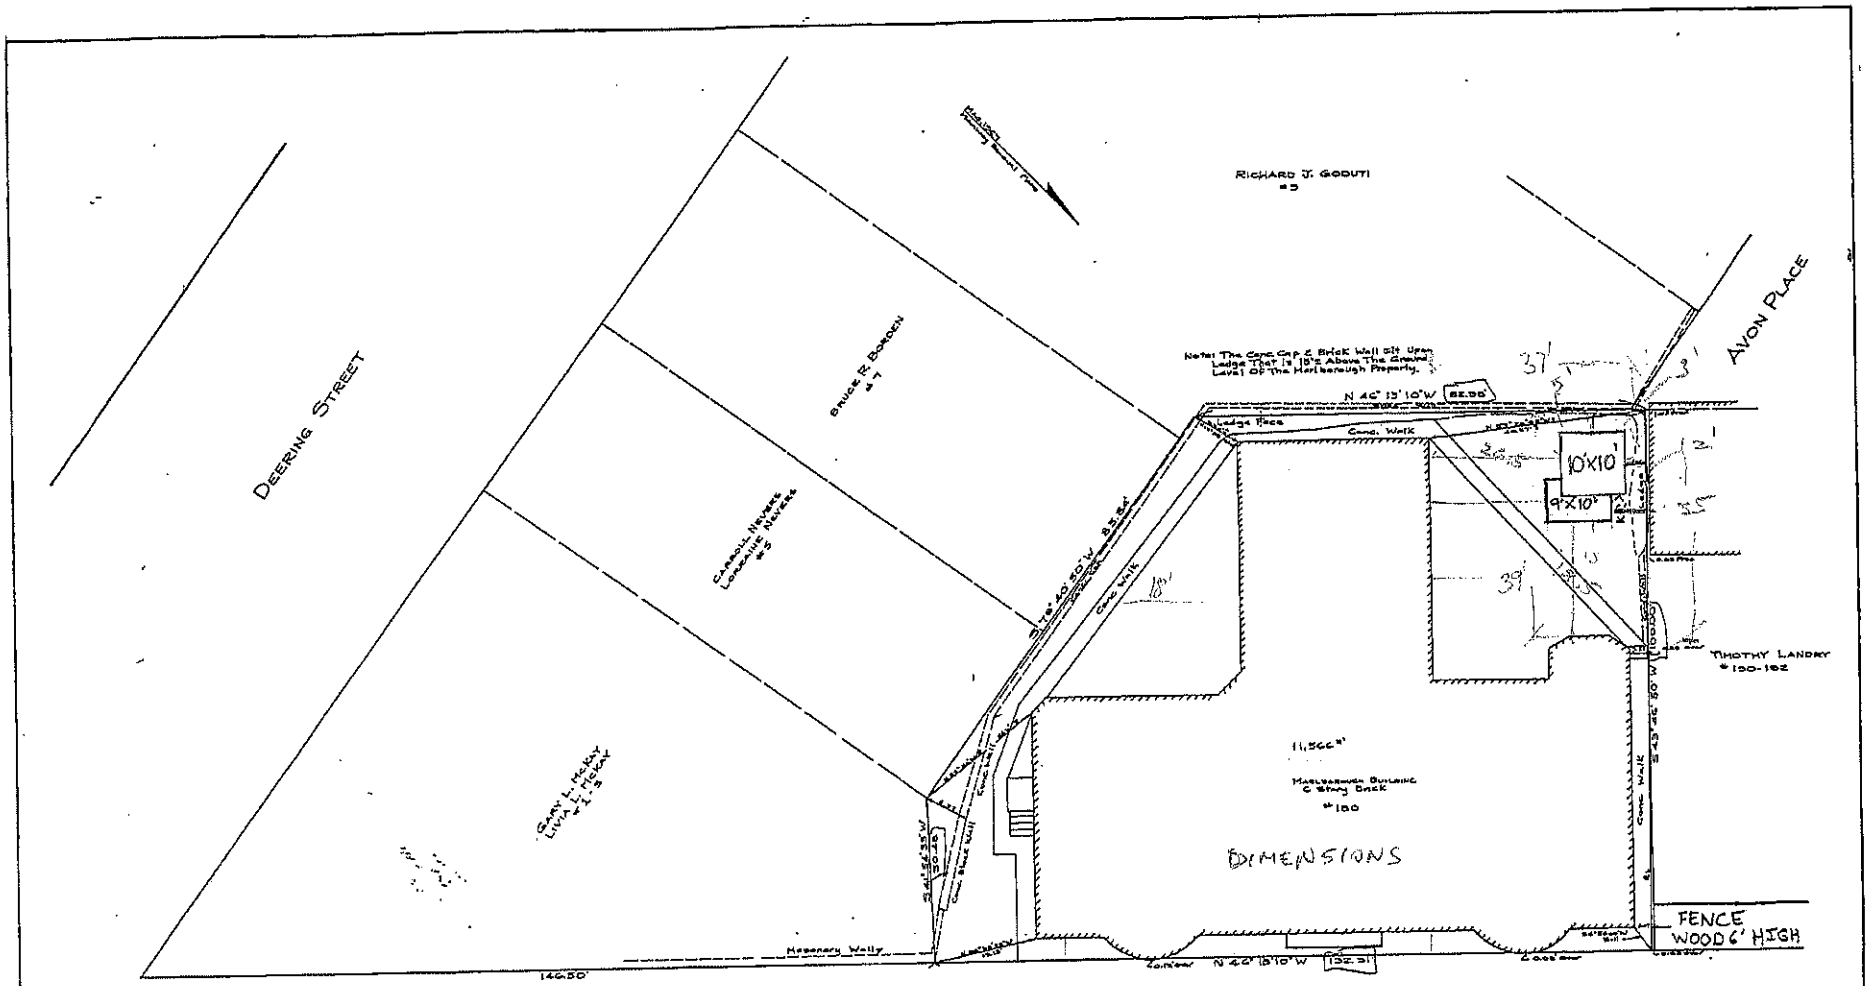

To All Parties Interested In Title To Premises Surveyed.
I Hereby Certify That This Survey Was Actually Made On The Ground And It Is Correct And That It Is Per Record Description With Slight Variations. That There Are No Encroachments Either Way Across Property Lines Except As Shown.
Dec. 26, 1979
James M. Sullivan #778

STATE OF MAINE
JAMES M. SULLIVAN
#778
REGISTERED
LAND SURVEYOR

State of Maine Cumberland ss.
Registry of Deeds
Received January 4, 1980
at 1:40 P.M. & mark recorded
in Book 4549 Page 314
Attest: Edward Scanlan
Register
1 of 10

Book 4549 Page 314

DATE	REVISION

PLAN OF PROPERTY
PORTLAND, MAINE
MADE FOR
MARLBOROUGH ASSOCIATES

H. I. & E. C. JORDAN — SURVEYORS
DIVISION OF EDWARD C. JORDAN CO., INC.
PORTLAND, MAINE

SCALE 1" = 10'				DATE 12-26-1979	
SURVEY JMR	PLAT JMR	DRAWN JMR	FIELD BOOK 7621	SHEET NO. 143	PLAN FILE NO. 143

SHEET 1 OF 5