FILE PATH: Z:\CAD-Engineering - New\2011 & Newer\Maine Projects\667 Congress - Apartments (P# 991816001)\SG Dwgs\Original Dwgs & Calcs\Original Fire Alarm Drawings\FA-201.dwg
LAST SAVED BY: IGREGORY
LAST PRINTED: 5/18/2016 4:41:12 PM
30" x 42" - Arch E1 Size

RISER NOTES:

1. RISER IS A DIAGRAMMATICAL REPRESENTATION OF THE SYSTEM ARCHITECTURE. IT IS NOT INTENDED TO REPRESENT ACTUAL WIRE RUNS OR PANEL PENETRATIONS. REFER TO FLOOR PLANS AND PANEL DETAILS FOR CIRCUIT ROUTING INFORMATION.
2. ALL WIRING SHALL COMPLY WITH NFPA 70 ARTICLE 760 POWER LIMITED SYSTEMS. SEE FA –002 FOR WIRE SCHEDULE

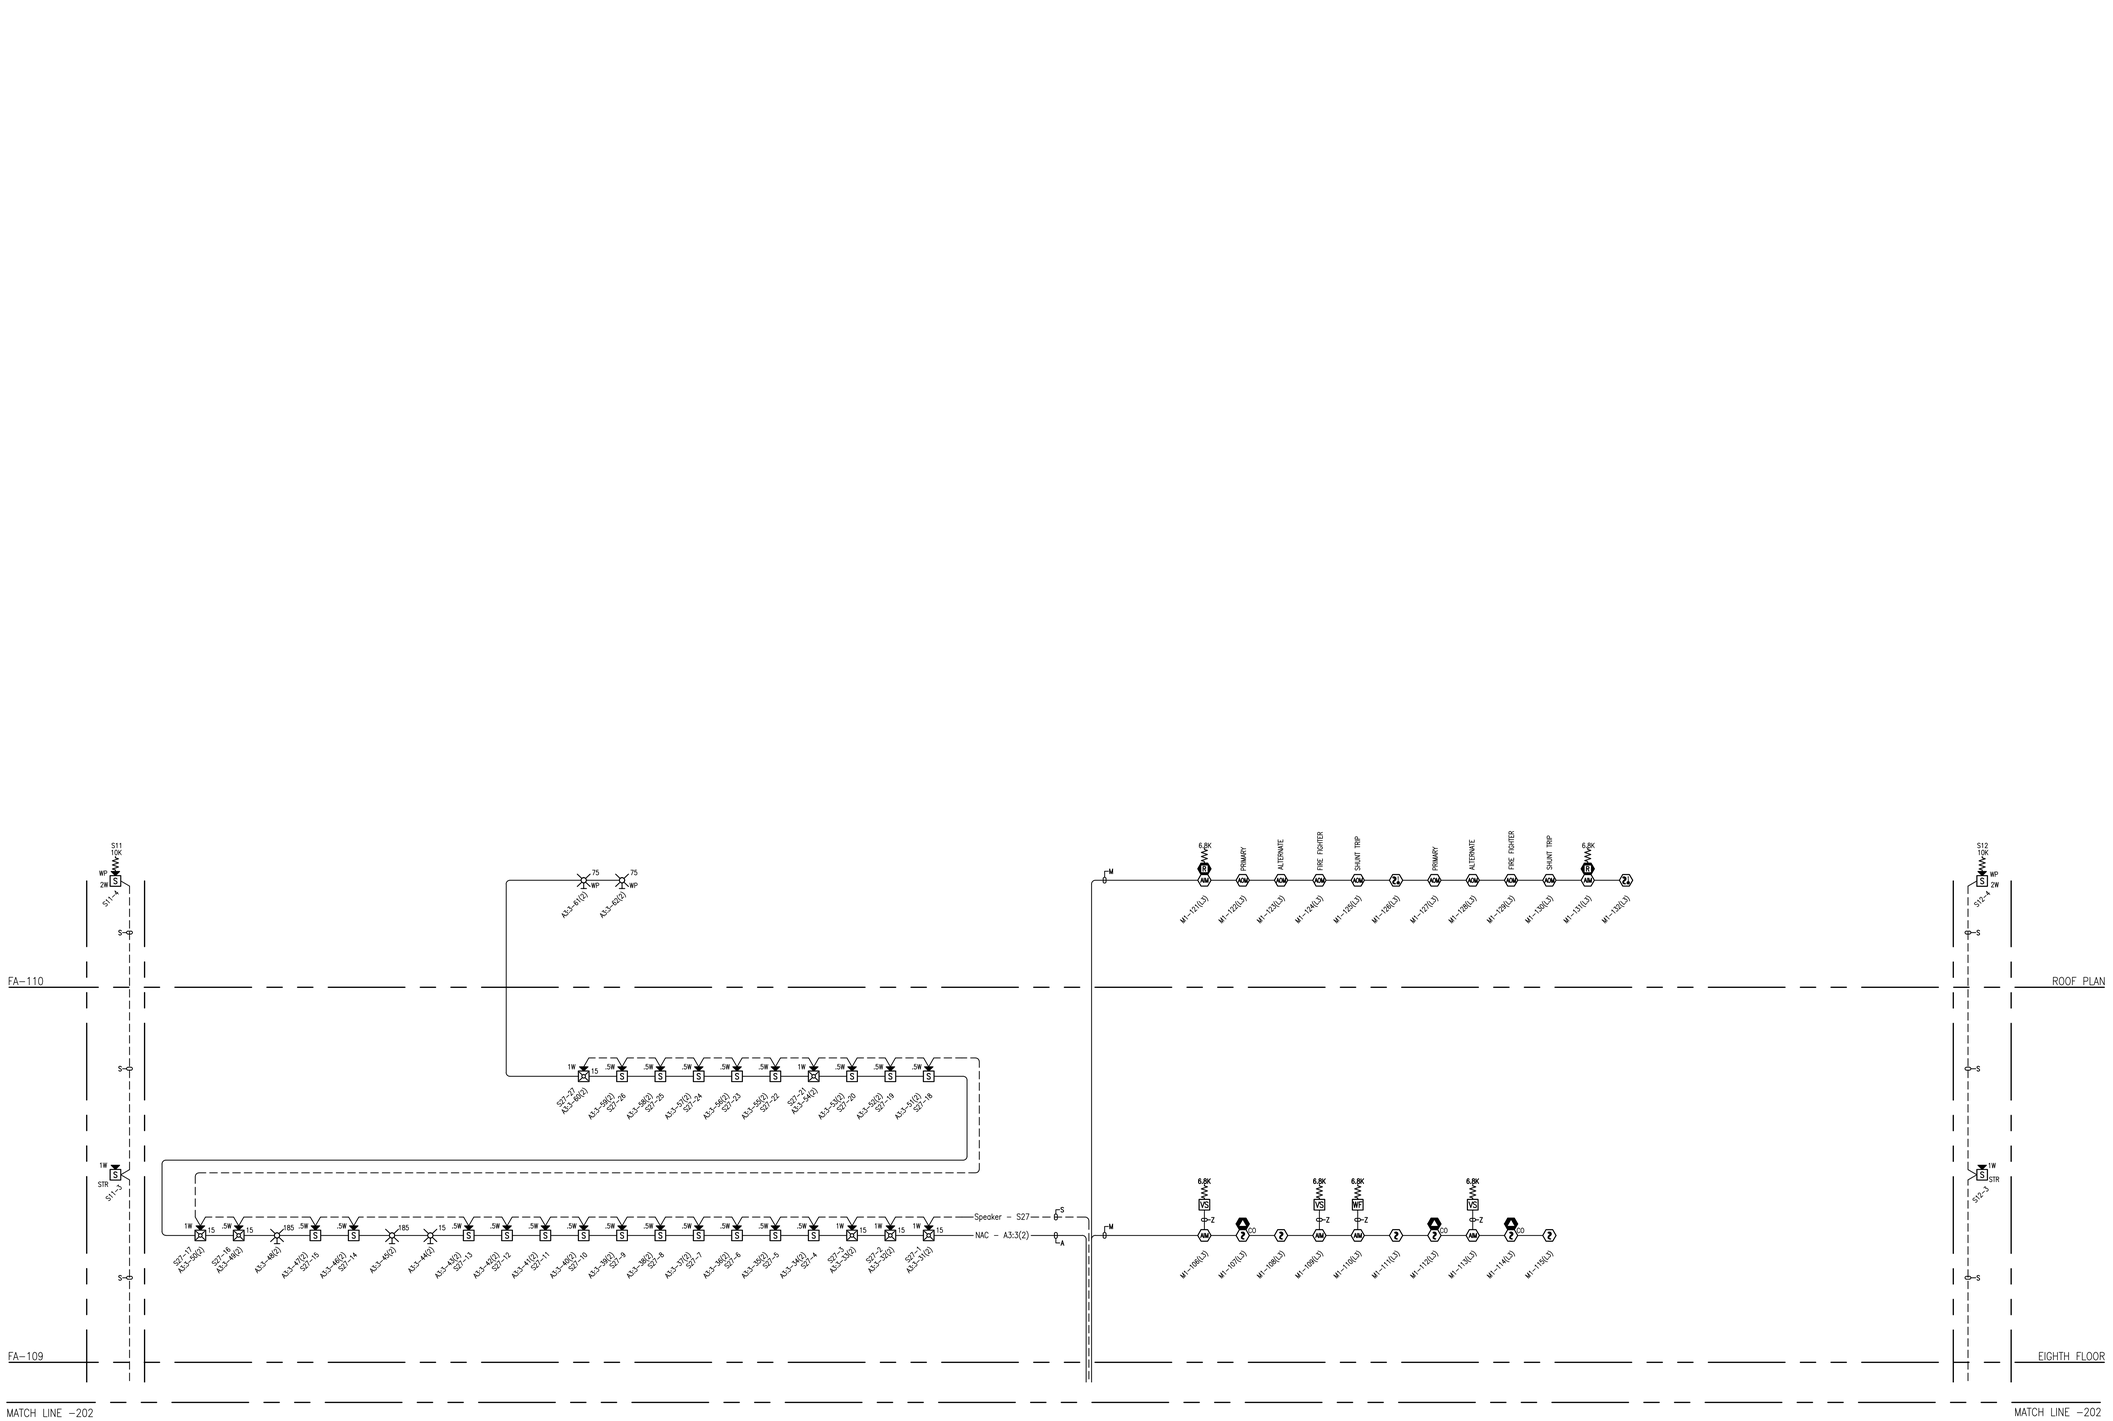

RISER DIAGRAM

SCALE: NTS

tyco SimplexGrinnell
Safer. Smarter. Tyco.™
DISTRICT - 1ST
3 TYCO PARK DRIVE
WESTBROOK, ME 04092
SERVICE 207-842-4440
PHONE 207-842-4440
FAX 207-842-4459

667 CONGRESS STREET APARTMENTS

667 CONGRESS STREET APARTMENTS
667 CONGRESS STREET
PORTLAND, ME 04101

Revisions shown with Δ symbol

ISSUE LOG				
MARK	DATE	CAD	CHK	DESCRIPTION

DRAWN BY:	DINESH KUMAR
CHECKED BY:	M VAUGHN
ISSUE DATE:	5/4/16
JOB #:	147426142
PROJECT #:	147-991816001
SIMPLEXGRINNELL ©	2016
SYSTEM:	FIRE ALARM SYSTEM
SHEET:	RISER DIAGRAM

FA-203

IMPORTANT NOTICE TO USERS: By accepting or using this drawing and/or the information contained herein, the user agrees to the following terms and conditions. The electronic information in the drawing may be subject to transitional or contentional alterations. Any use, reuse, copying, modification or alteration of the information contained herein shall be at the sole risk of the user. This information may not be sold or transferred to any third party. SimplexGrinnell disclaims all liability for the use or reuse of different files by the user or any third party and such user will be a user's sole risk. User shall, to the fullest extent permitted by law, defend, indemnify, and hold SimplexGrinnell harmless from and against all claims, damages, losses and expenses including attorney's fees arising out of or resulting from any such use, reuse or alteration. Any third party, user or other projects or additions to this project for which it was prepared, or used for completion of this project by any third party. SimplexGrinnell disclaims all liability for the use or reuse of different files by the user or any third party and such user will be a user's sole risk. User shall, to the fullest extent permitted by law, defend, indemnify, and hold SimplexGrinnell harmless from and against all claims, damages, losses and expenses including attorney's fees arising out of or resulting from any such use, reuse or alteration.