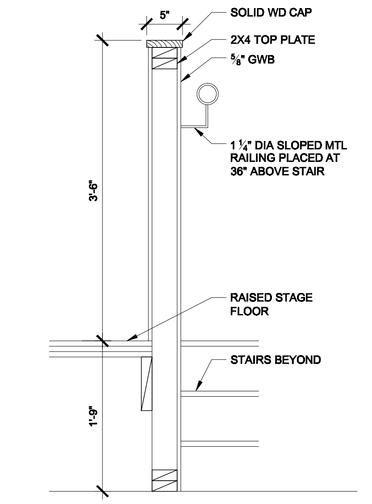

6 TYP SECTION AT LOW WALL
SCALE: 1" = 1'-0"

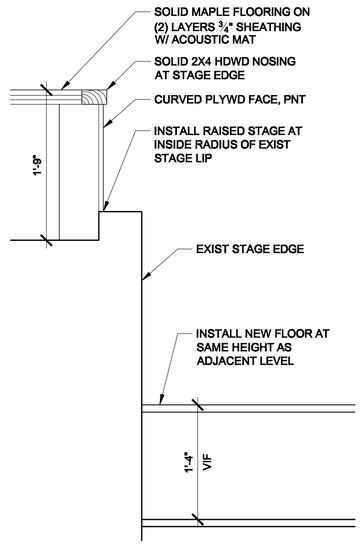

7 SECTION AT STAGE EDGE
SCALE: 1" = 1'-0"

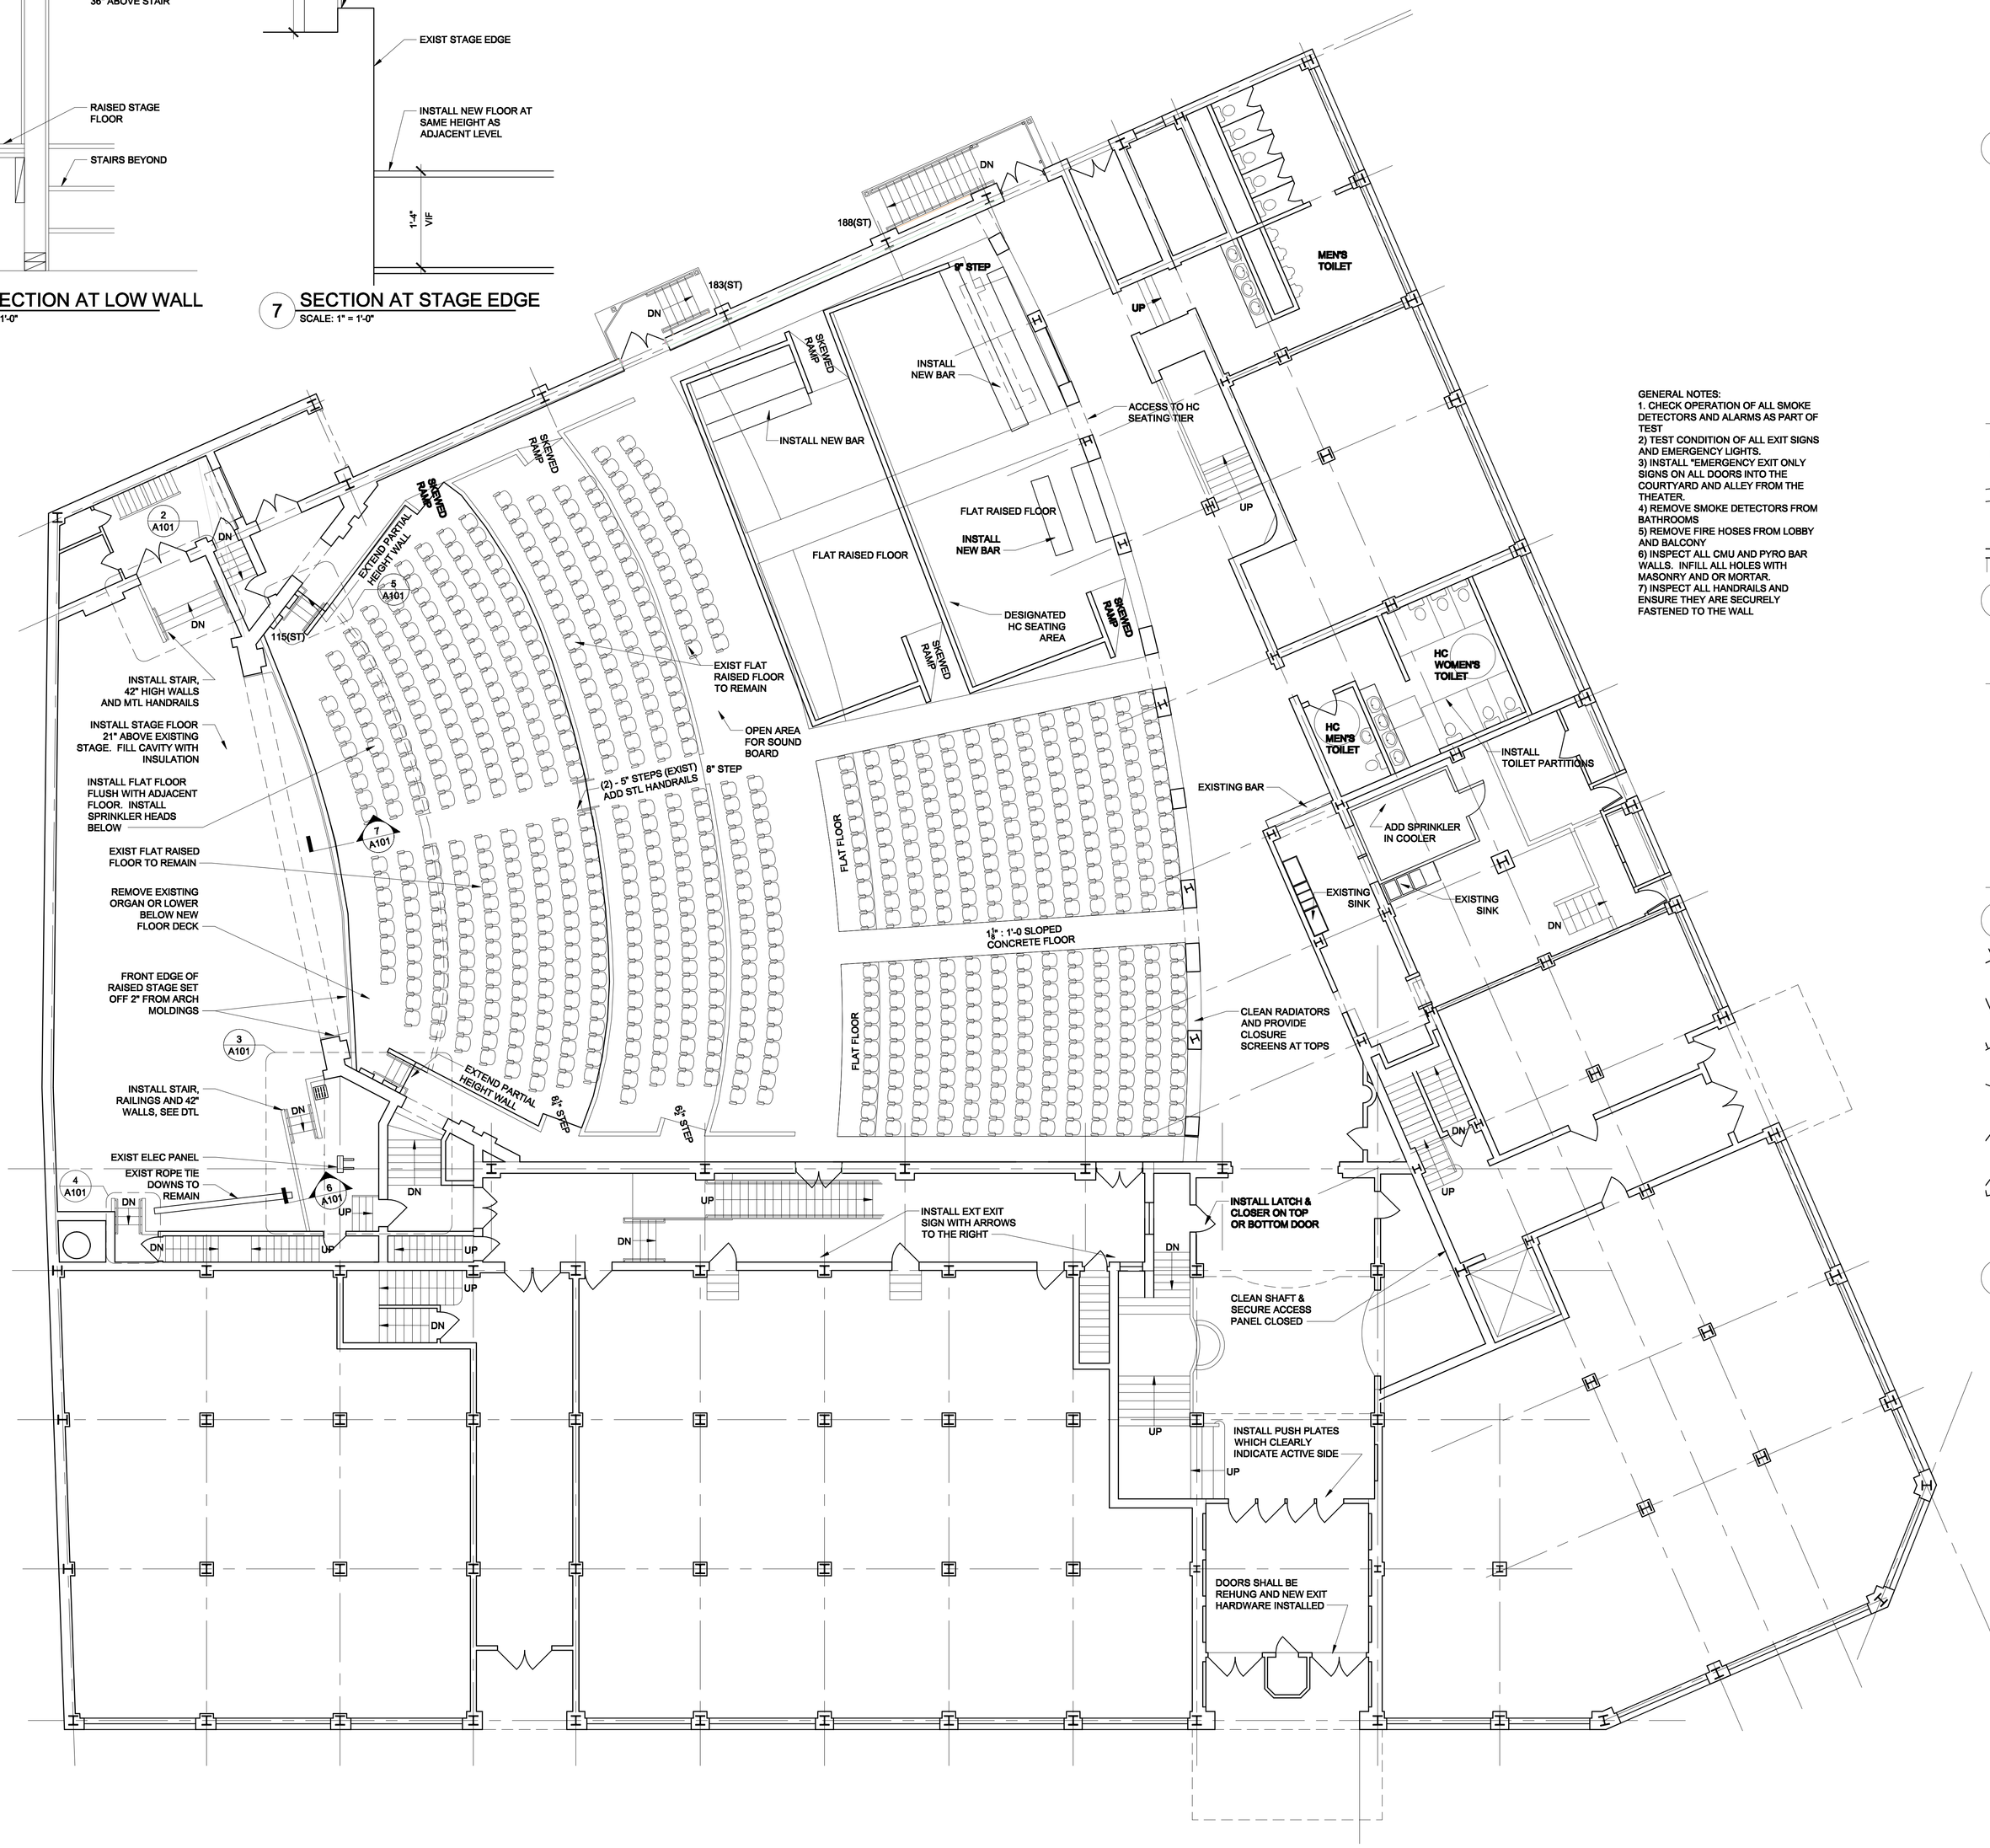

1 First Floor Plan
SCALE: 1/8" = 1'-0"

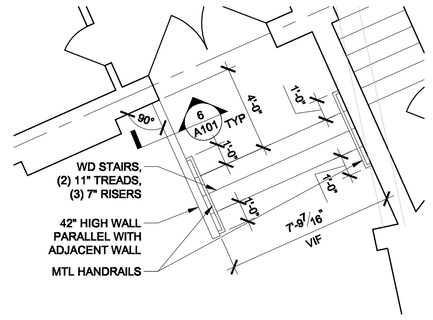

2 DETAIL 1
SCALE: 1/4" = 1'-0"

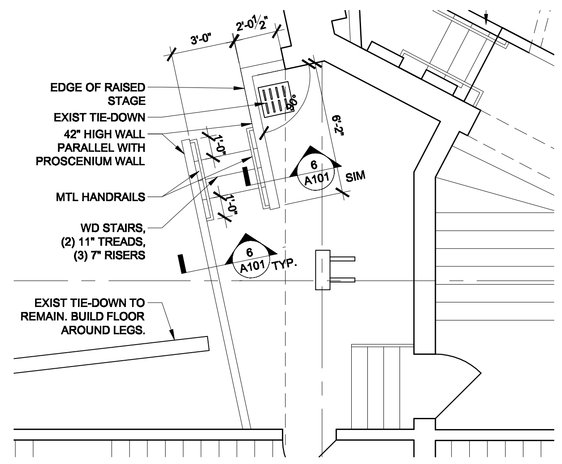

3 DETAIL 2
SCALE: 1/4" = 1'-0"

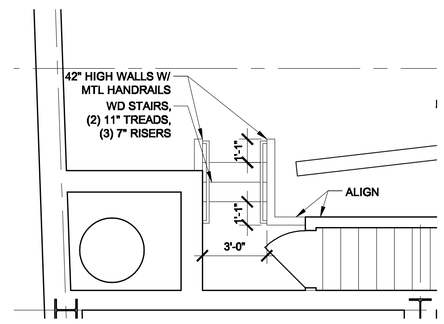

4 DETAIL 3
SCALE: 1/4" = 1'-0"

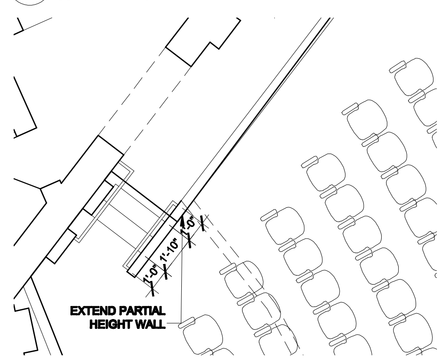

5 DETAIL 4
SCALE: 1/4" = 1'-0"

SSA
Scott Simons Architects
75 York Street, Portland, Maine 04101
www.simonsarchitects.com
207.772.4656

LICENSED ARCHITECT
SCOTT R. SIMONS
NO. 2034
STATE OF MAINE

GENERAL NOTE:
THIS DRAWING IS BEING DISTRIBUTED FOR USE AS A BASE PLAN FOR THE LAYOUT OF SEATS FOR THE THEATER AREA. ALL CRITICAL DIMENSIONS SHALL BE VERIFIED IN THE FIELD BY OTHERS BEFORE FINAL SEAT ORDER IS PLACED.

PROJECT NAME:

STATE THEATER

INTERIOR RENOVATIONS
609 CONGRESS STREET
PORTLAND, MAINE 04101

SEAL:

THIS DRAWING IS THE PROPERTY OF SCOTT SIMONS ARCHITECTS (SSA) AND IS NOT TO BE COPIED OR REPRODUCED IN PART OR WHOLE.
2010 © SCOTT SIMONS ARCHITECTS, LLC

REVISION:

1	DATE
2	DATE
3	DATE
4	DATE
5	DATE
6	DATE

DATE OF ISSUE:	JULY 15, 2010
PROJECT NUMBER:	2010-0150 State Theater
STATUS:	CONSTRUCTION DRAWINGS

FIRST FLOOR PLAN

A101