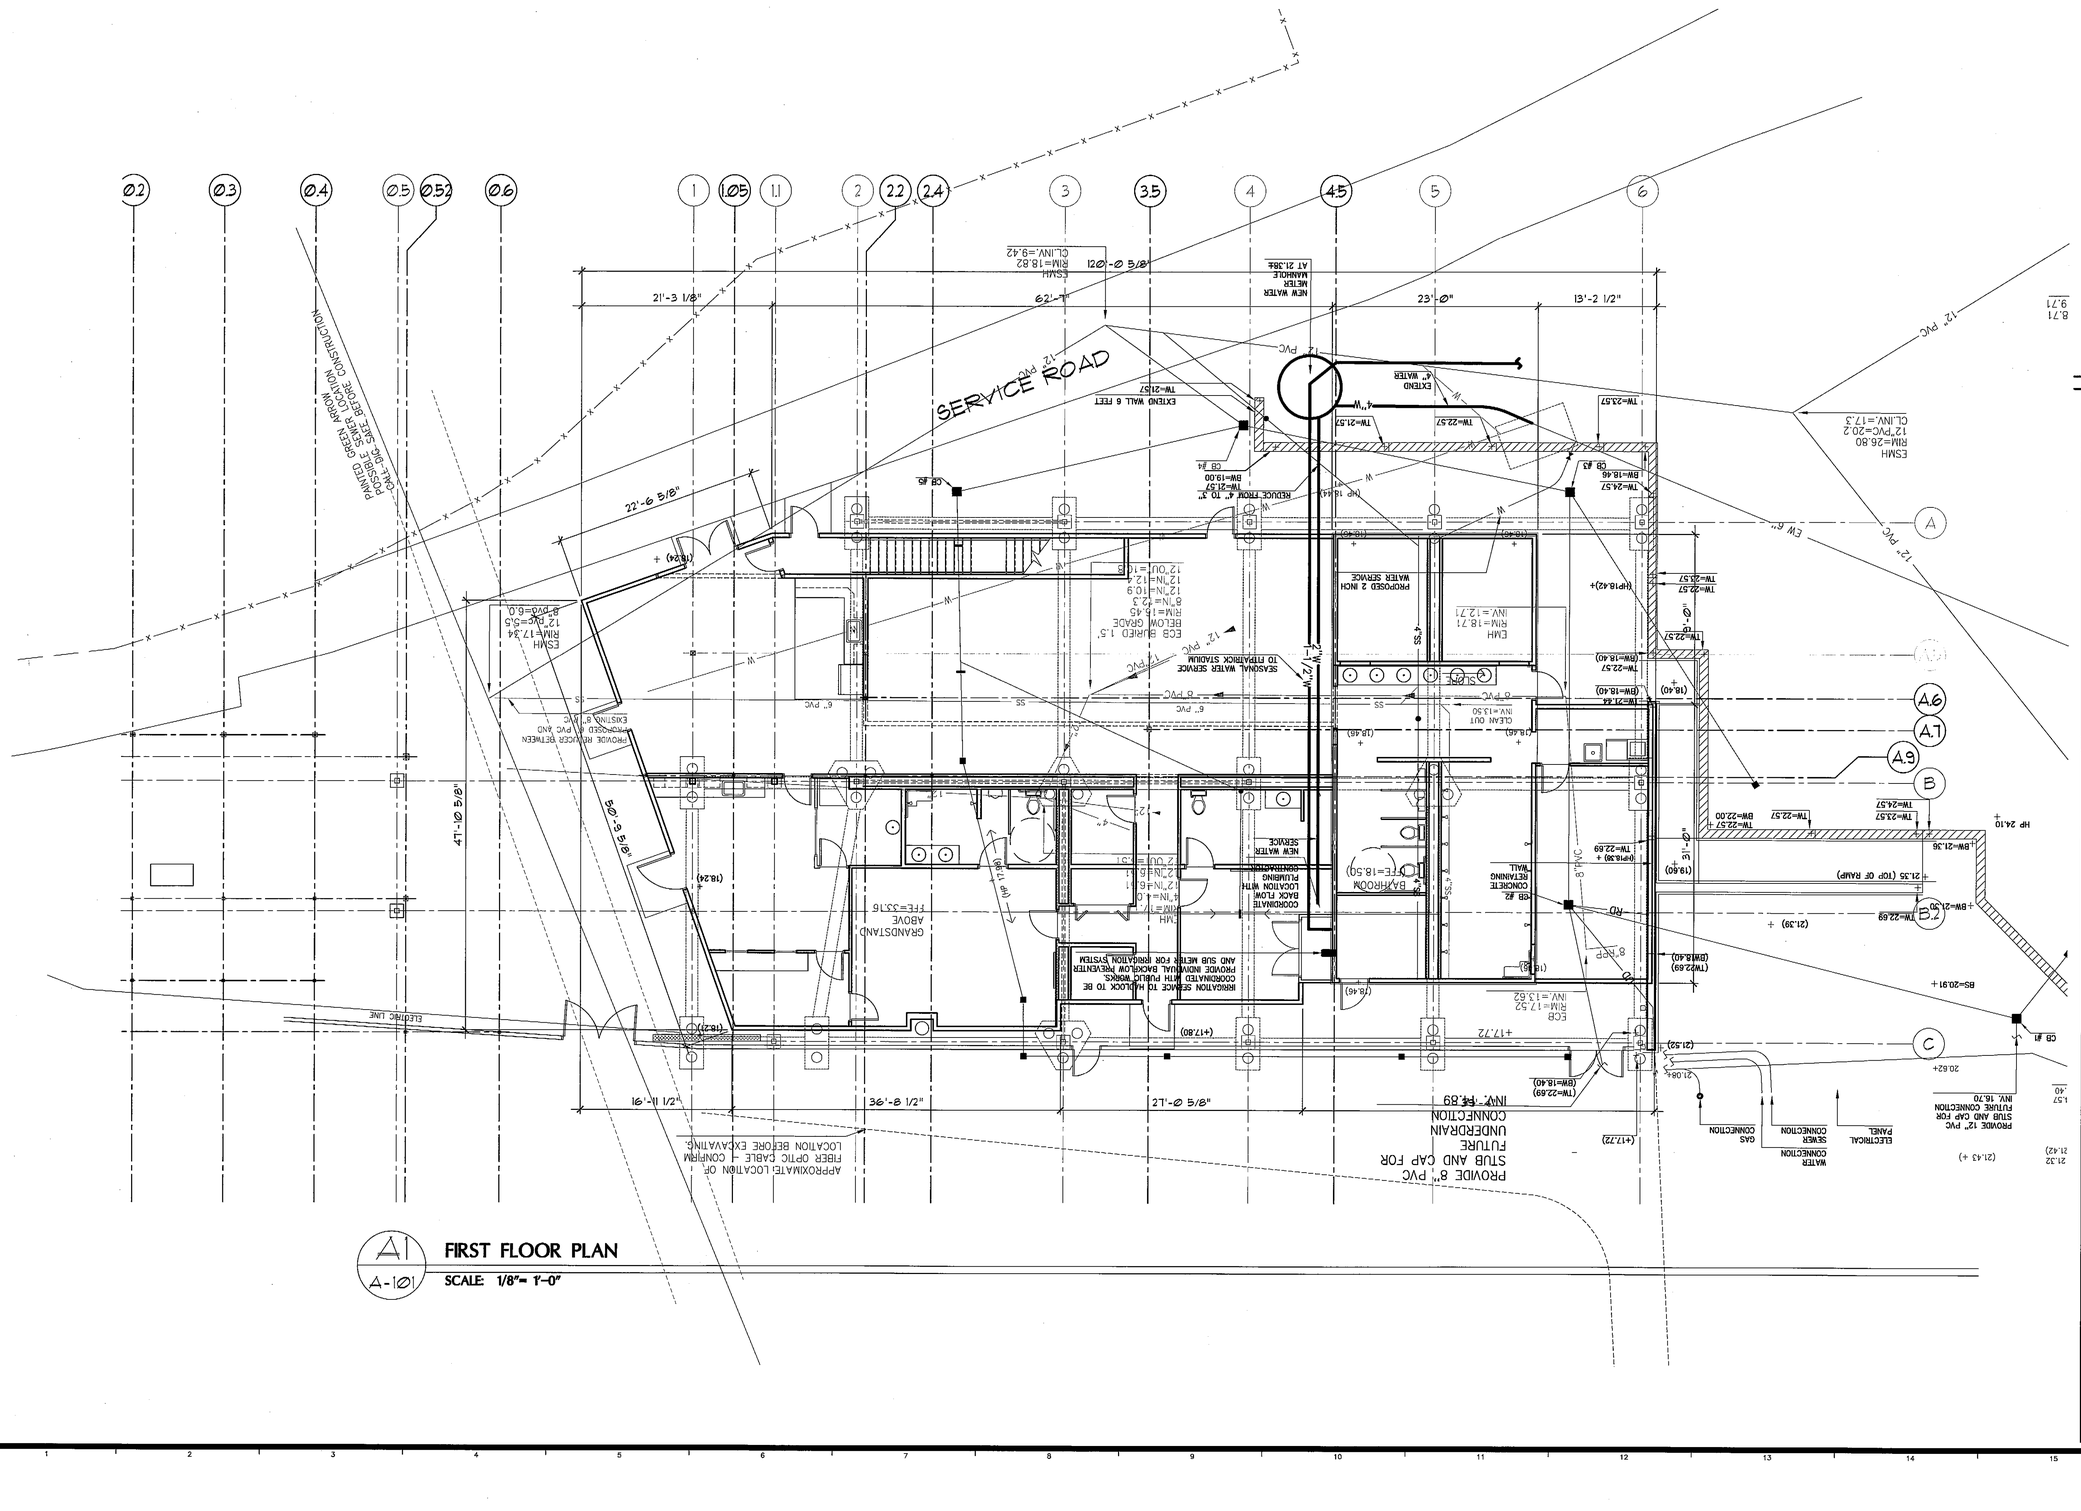
SERVICE ROAD
PROVIDE 8" PVC STUB AND CAP FOR FUTURE UNDERDRAIN CONNECTION
IRRIGATION SEMACE TO HADLOCK TO BE COORDINATED WITH PUBLIC WORKS. PROVIDE INDIVIDUAL BACKFLOW PREVENTER AND SUB METER FOR IRRIGATION SYSTEM
APPROXIMATE LOCATION OF FIBER OPTIC CABLE - CONFIRM LOCATION BEFORE EXCAVATING.
PROPOSED 2 INCH WATER SERVICE
SEASONAL WATER SERVICE TO FIPAIRICK STADIUM
NEW WATER METER MANHOLE
GRANDSTAND ABOVE
BATHROOM
CONCRETE RETAINING WALL
ELECTRICAL PANEL
WATER CONNECTION
SEWER CONNECTION
GAS CONNECTION
PROVIDE 12" PVC STUB AND CAP FOR FUTURE CONNECTION
PROVIDE REDUCER BETWEEN EXISTING 8" PVC AND
ELECTRIC LINE
EXTEND WALL 6 FEET
REDUCE FROM 4" TO 3"
EXTEND 4" WATER
