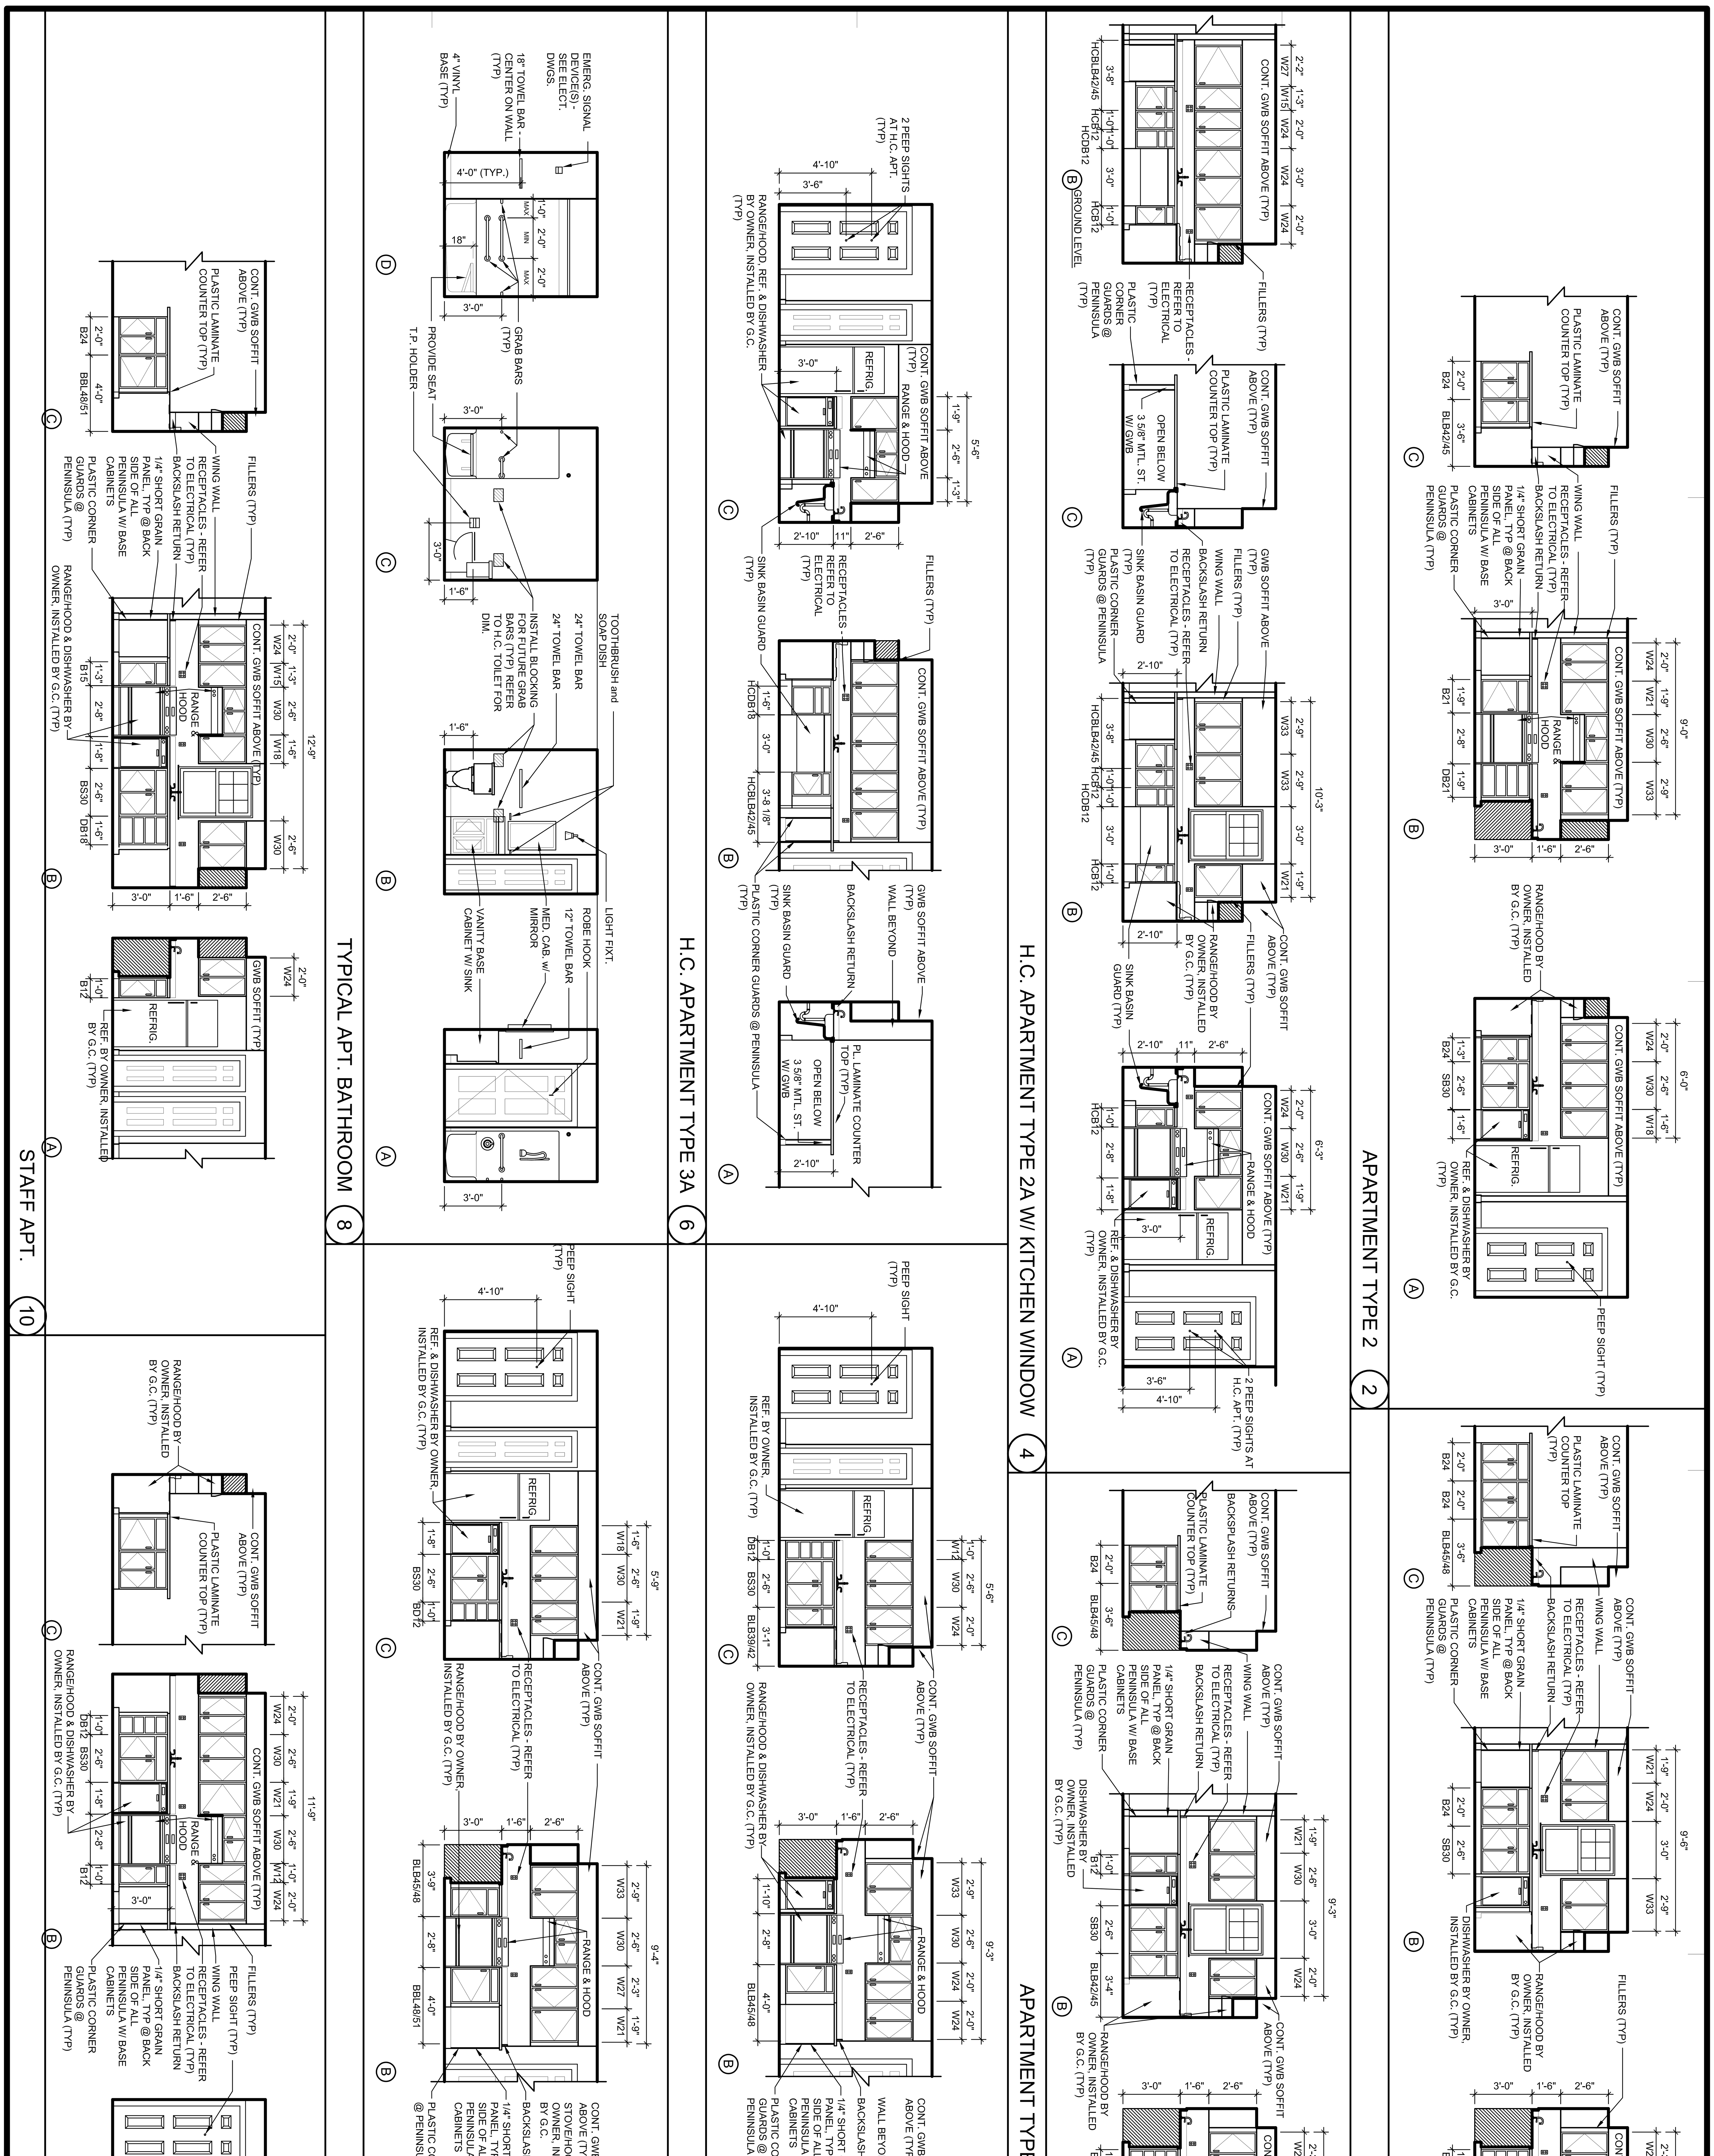

SHEET: A604

DRAWING: INTERIOR ELEVATIONS

SCALE: 1/4"=1'-0"

DATE: MARCH 21, 2005

REVISIONS:
1. 4/20/05 CHG APT ENT DR SWINGS

PROJECT:
IRIS PARK APARTMENTS L.P.
RENOVATION & ADDITIONS
PORTLAND, ME 04101

OWNER:
IRIS NETWORK
PORTLAND, ME 04101

ARCHITECT:
SEMPLE & DRANE ARCHITECTS
496 CONGRESS STREET
PORTLAND, MAINE 04101
(207) 761-4231
asemple1@maine.rr.com

SEAL: LICENSED ARCHITECT STEPHEN DRANE NO. 1863 STATE OF MAINE