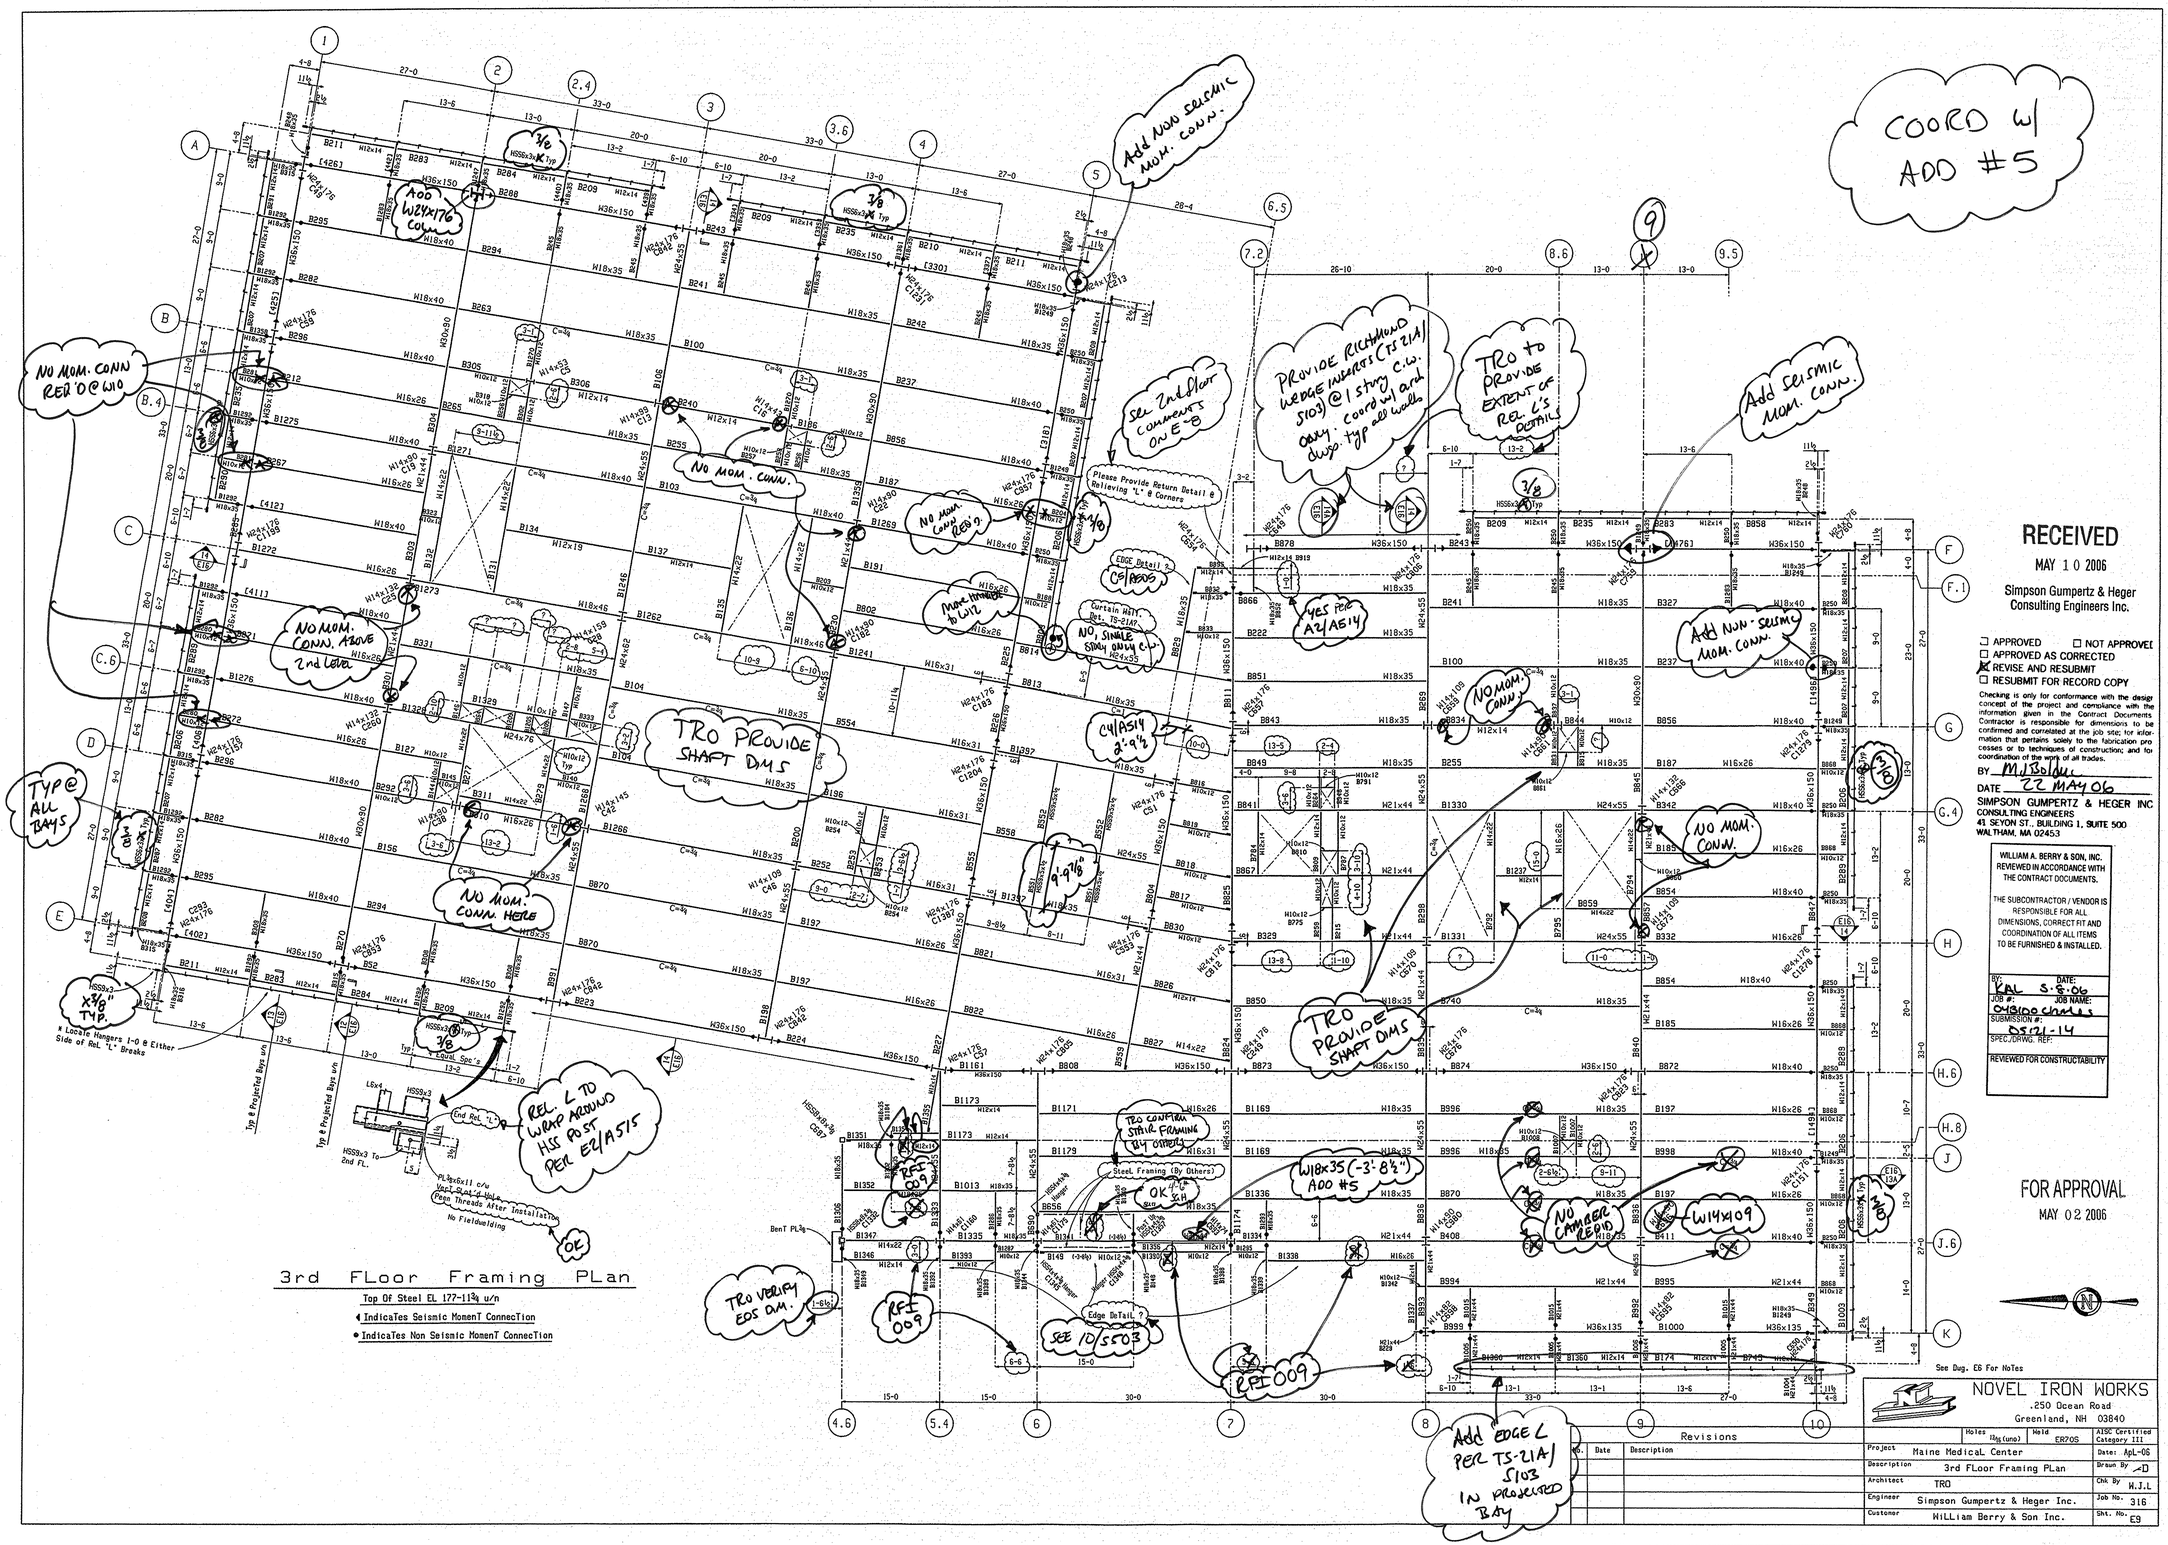

3rd Floor Framing Plan

Top Of Steel EL 177-11¾ u/n

◀ Indicates Seismic Moment Connection

● Indicates Non Seismic Moment Connection