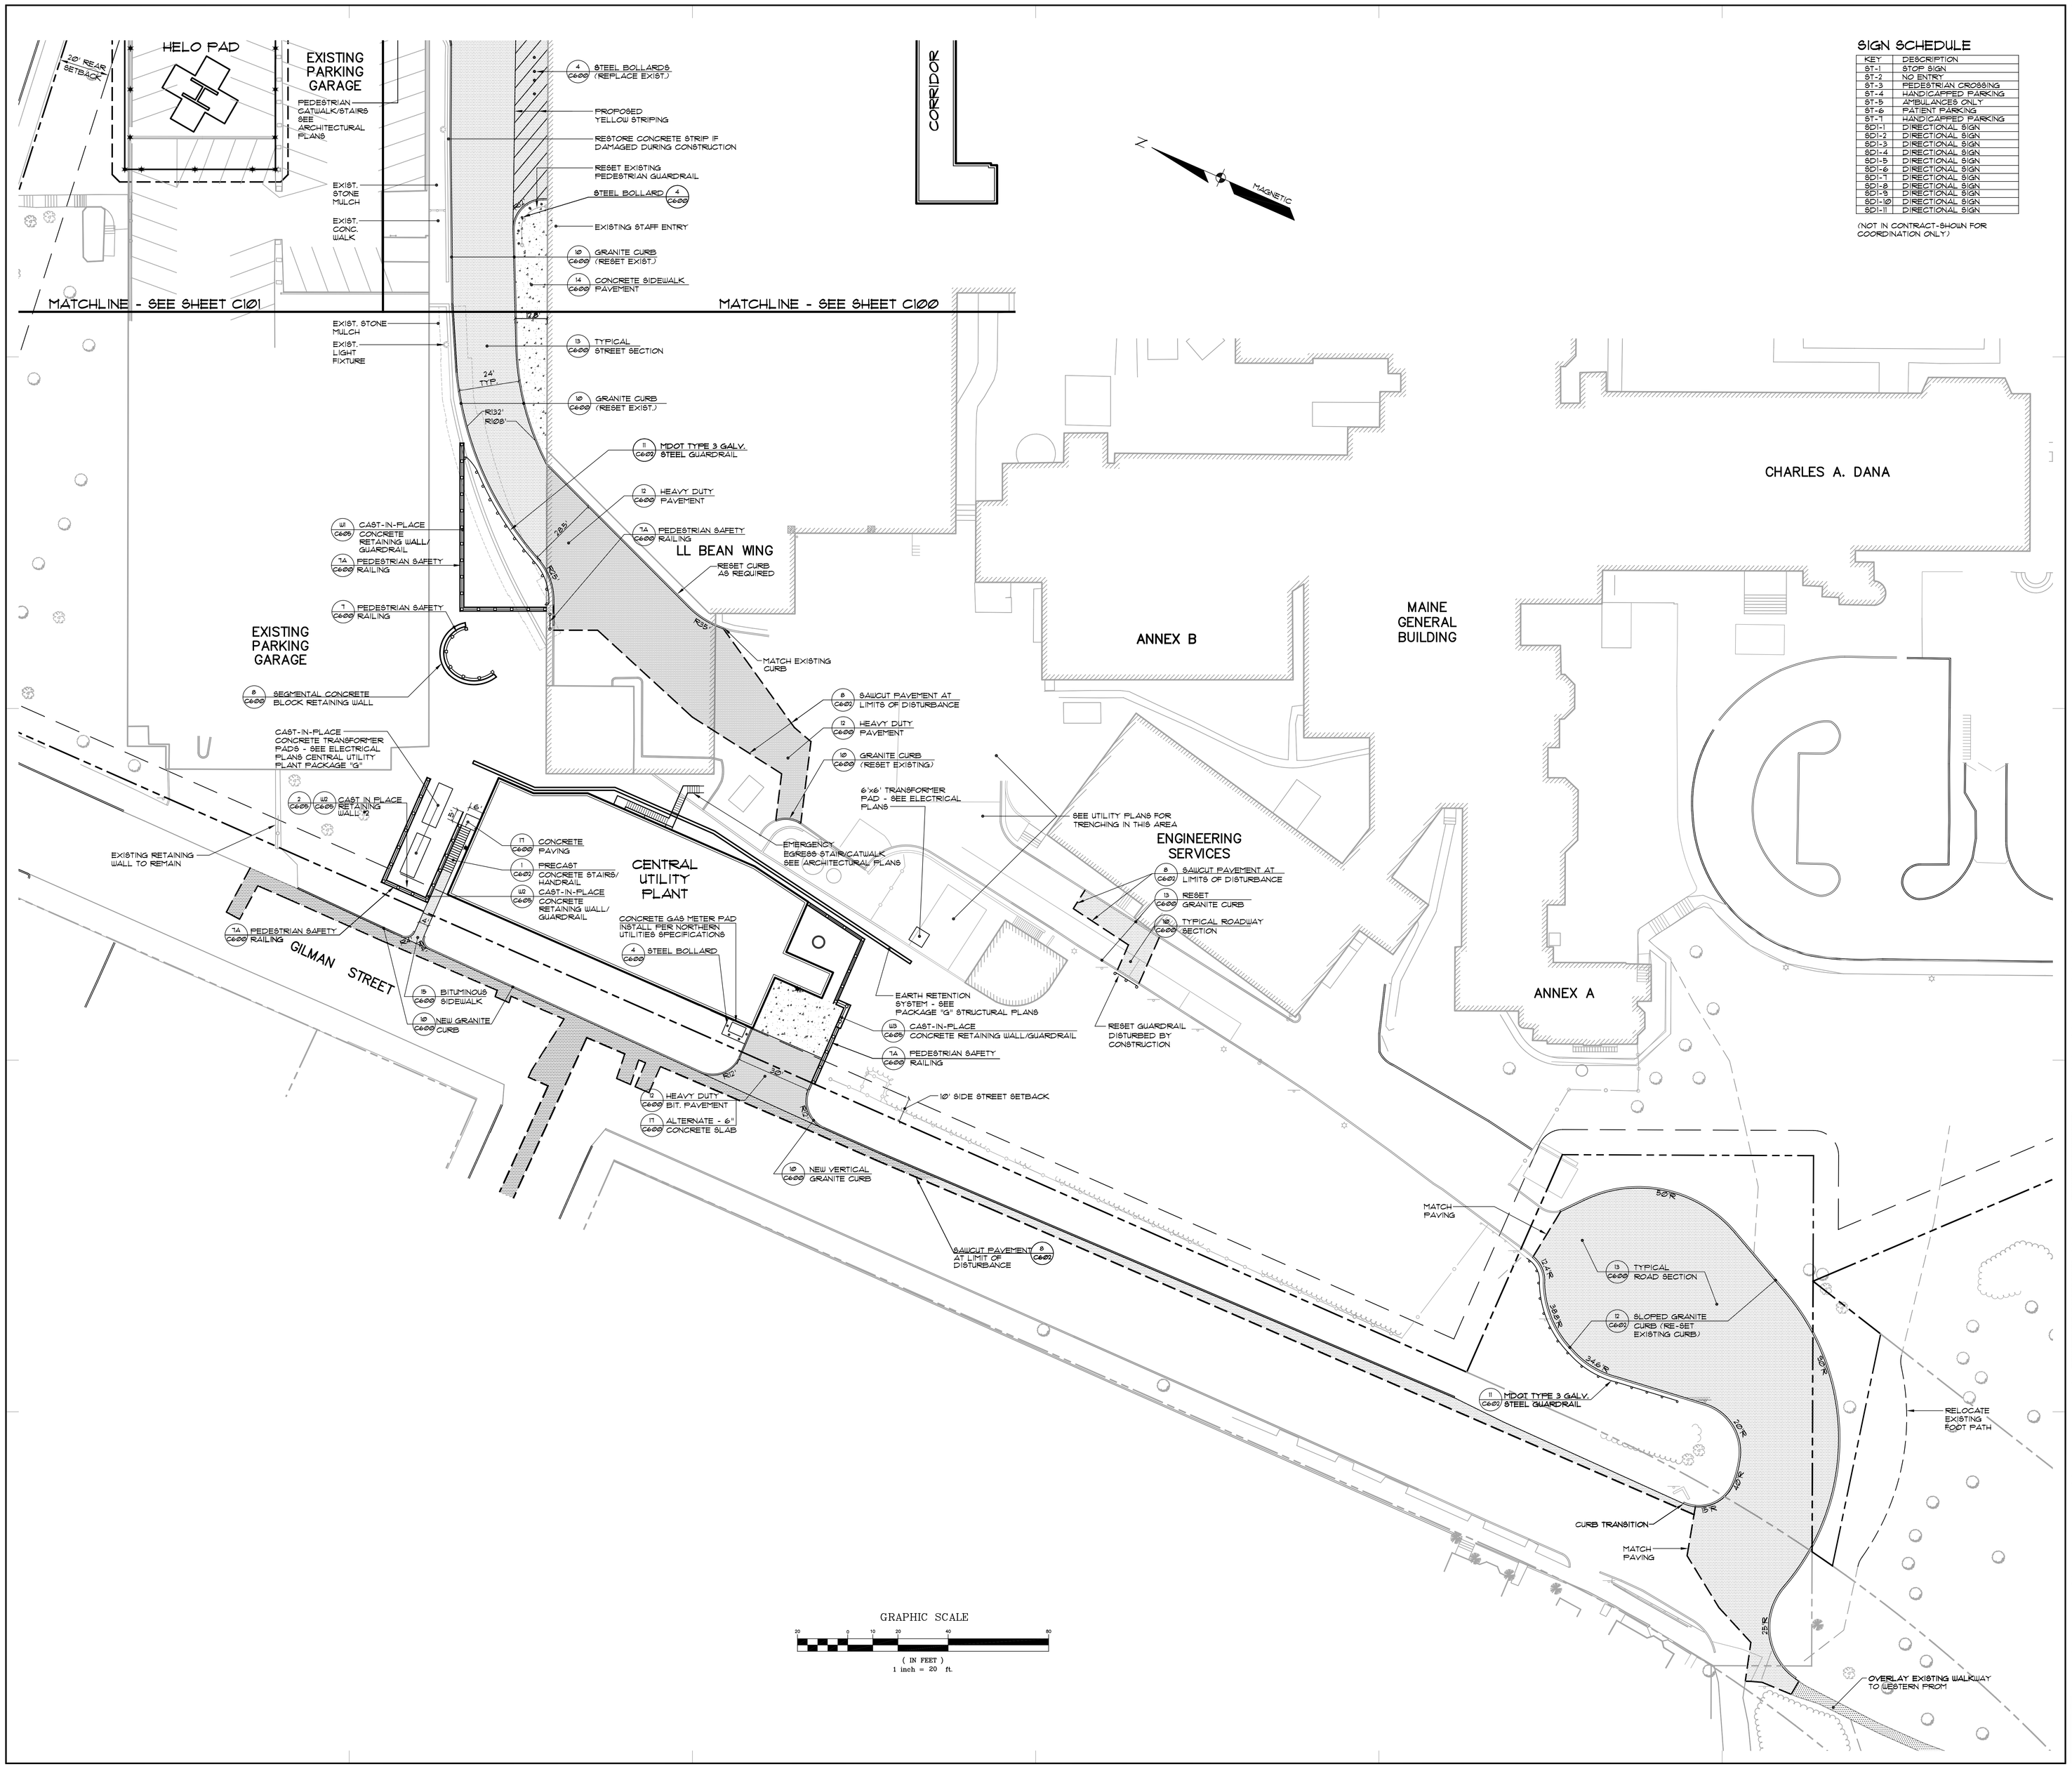

SIGN SCHEDULE

KEY	DESCRIPTION
ST-1	STOP SIGN
ST-2	NO ENTRY
ST-3	PEDESTRIAN CROSSING
ST-4	HANDICAPPED PARKING
ST-5	AMBULANCES ONLY
ST-6	PATIENT PARKING
ST-7	HANDICAPPED PARKING
SD1-1	DIRECTIONAL SIGN
SD1-2	DIRECTIONAL SIGN
SD1-3	DIRECTIONAL SIGN
SD1-4	DIRECTIONAL SIGN
SD1-5	DIRECTIONAL SIGN
SD1-6	DIRECTIONAL SIGN
SD1-7	DIRECTIONAL SIGN
SD1-8	DIRECTIONAL SIGN
SD1-9	DIRECTIONAL SIGN
SD1-10	DIRECTIONAL SIGN
SD1-11	DIRECTIONAL SIGN

(NOT IN CONTRACT-SHOWN FOR COORDINATION ONLY)

General Notes:

1. SIGN LOCATIONS ARE SHOWN FOR COORDINATION. SITE SIGNAGE IS NOT PART OF THE SITE UTILITIES CONTRACT.

2. THIS PLAN SHOWS PROPOSED SITE LIGHTING FIXTURES. CONTRACTOR IS RESPONSIBLE FOR FURNISHING AND INSTALLING CONCRETE LIGHT POLE BASES AND ALL FIXTURES, CONDUIT AND WIRING, EXCEPT FOR BUILDING WALL MOUNTED FIXTURES. SEE ELECTRICAL PLANS BY OTHERS FOR SITE LIGHTING CONDUIT AND WIRING. SEE DETAIL 4 C6.00 FOR TYPICAL CONCRETE LIGHT POLE BASE. CONTRACTOR TO CONFIRM BASE DIMENSIONS AND DETAILS WITH ARCHITECTURAL PLANS BY OTHERS.

MARK	ISSUE DATE	DESCRIPTION
PERMIT	09/16/04	PERMIT SET
BID	08/31/04	BID SET

Issue Log

Key Plan

TRO
Architecture
Planning
Engineering
Interior Design
The Ritchie Organization
80 Bridge Street
Newton, MA 02458-1134
617-969-9400

Maine Medical Center

Pkg C - Site Utitlities

Portland, Maine MMC Project No. 21846

Drawing Title

SITE PLAN

0 10 20 40 80

Commission No.	4677	Date Issued	08/31/04
Scale	1"=20'	Sheet Number	PKG-C
Drawn By	MAL		C102
Approved By	WTC		
Filename	010465		

Copyright © 2004 The Ritchie Organization