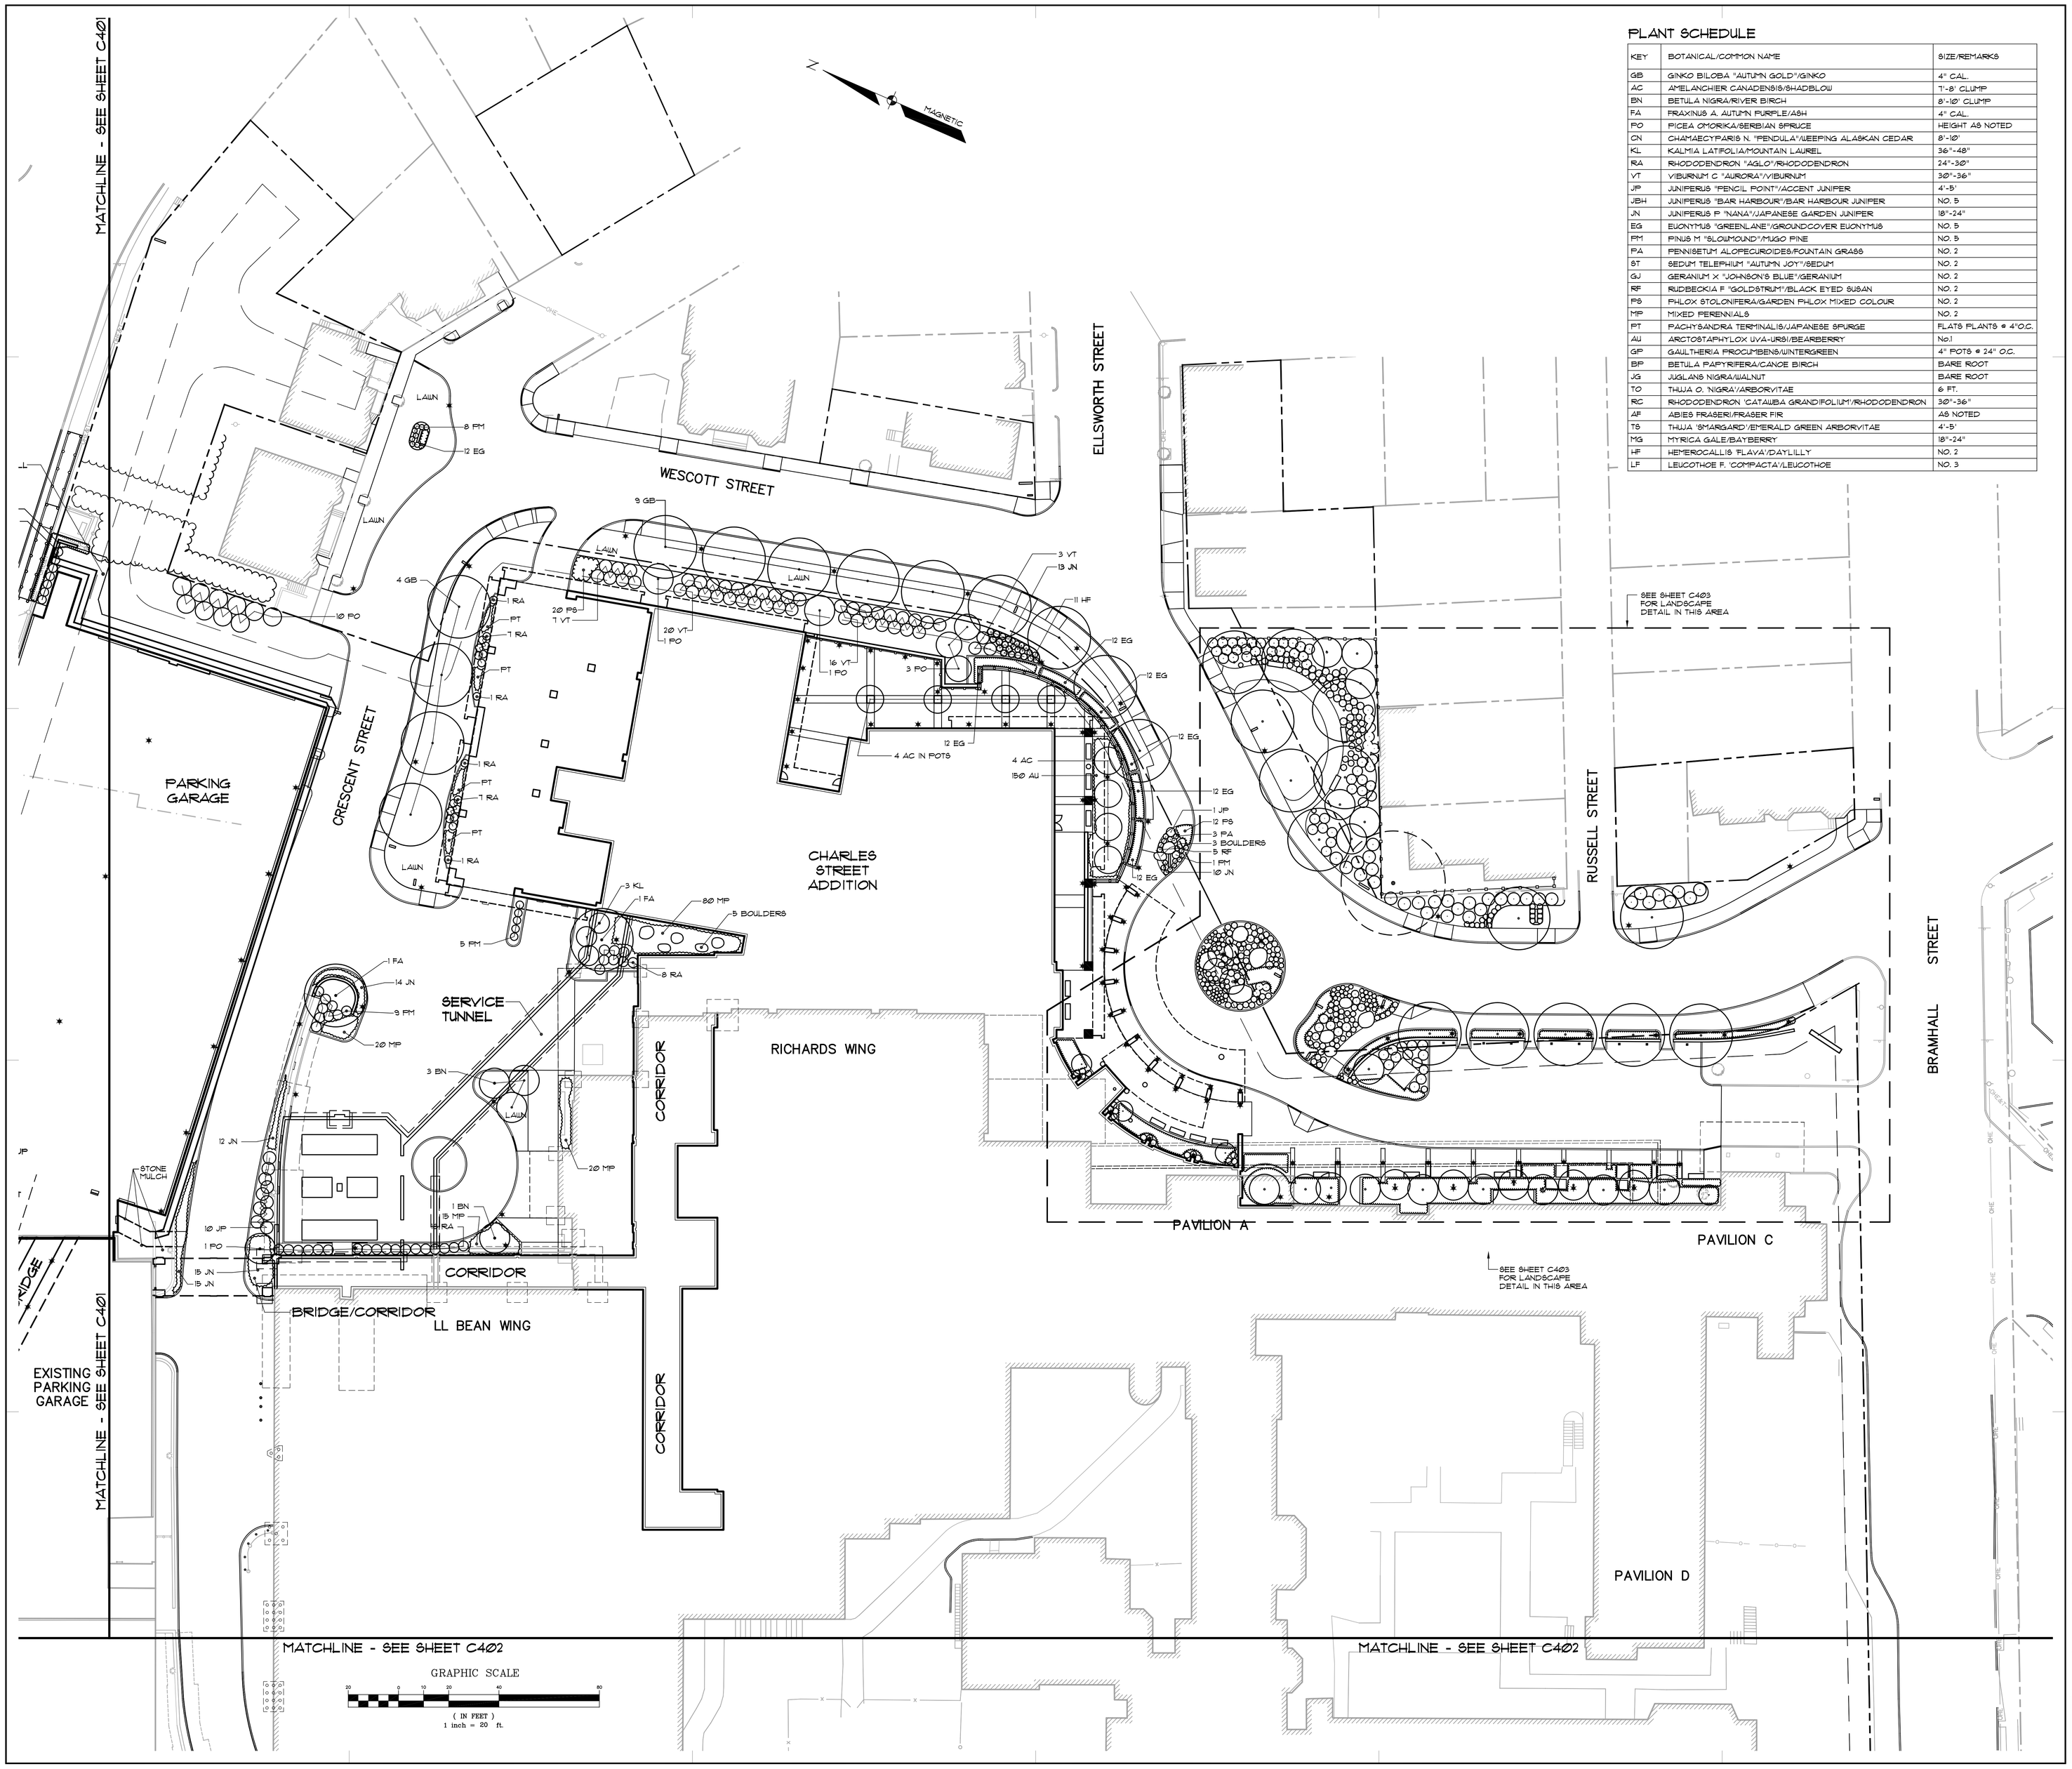

PLANT SCHEDULE

KEY	BOTANICAL/COMMON NAME	SIZE/REMARKS
GB	GINKO BILOBA 'AUTUMN GOLD'/GINKO	4" CAL.
AC	AMELANCHIER CANADENSIS/SHADBLOW	7'-8' CLUMP
BN	BETULA NIGRA/RIVER BIRCH	8'-10' CLUMP
FA	FRAXINUS A. AUTUMN PURPLE/ASH	4" CAL.
PO	PICEA OMORIKA/SERBIAN SPRUCE	HEIGHT AS NOTED
CN	CHAMAECYPARIS N. 'PENDULA'/WEEPING ALASKAN CEDAR	8'-10'
KL	KALMIA LATIFOLIA/MOUNTAIN LAUREL	36"-48"
RA	RHODODENDRON 'AGLO'/RHODODENDRON	24"-30"
VT	VIBURNUM C 'AURORA'/VIBURNUM	30"-36"
JP	JUNIPERUS 'PENCIL POINT'/ACCENT JUNIPER	4'-5'
JBH	JUNIPERUS 'BAR HARBOUR'/BAR HARBOUR JUNIPER	NO. 5
JN	JUNIPERUS P 'NANA'/JAPANESE GARDEN JUNIPER	18"-24"
EG	EUONYMUS 'GREENLANE'/GROUNDCOVER EUONYMUS	NO. 5
PM	PINUS M 'SLOUMOUND'/MUGO PINE	NO. 5
PA	PENNISETUM ALOPECUROIDES/FOUNTAIN GRASS	NO. 2
ST	SEDUM TELEPHIUM 'AUTUMN JOY'/SEDUM	NO. 2
GJ	GERANIUM X 'JOHNSON'S BLUE'/GERANIUM	NO. 2
RF	RUDBECKIA F 'GOLDSTRUM'/BLACK EYED SUSAN	NO. 2
PS	PHLOX STOLONIFERA/GARDEN PHLOX MIXED COLOUR	NO. 2
MP	MIXED PERENNIALS	NO. 2
PT	PACHYSANDRA TERMINALIS/JAPANESE SPURGE	FLATS PLANTS @ 4"O.C.
AU	ARCTOSTAPHYLOX UVA-URSI/BEARBERRY	No.1
GP	GAULTHERIA PROCUMBENS/WINTERGREEN	4" POTS @ 24" O.C.
BP	BETULA PAPYRIFERA/CANOE BIRCH	BARE ROOT
JG	JUGLANS NIGRA/WALNUT	BARE ROOT
TO	THUJA O. NIGRA'/ARBORVITAE	6 FT.
RC	RHODODENDRON 'CATAWBA GRANDIFOLIUM'/RHODODENDRON	30"-36"
AF	ABIES FRASERI/FRASER FIR	AS NOTED
TS	THUJA 'SMARGARD'/EMERALD GREEN ARBORVITAE	4'-5'
MG	MYRICA GALE/BAYBERRY	18"-24"
HF	HEMEROCALLIS 'FLAVA'/DAYLILLY	NO. 2
LF	LEUCOTHOE F. 'COMPACTA'/LEUCOTHOE	NO. 3

General Notes:

MARK	ISSUE DATE	DESCRIPTION
PERMIT	09/16/04	PERMIT SET
BID	08/31/04	BID SET

Issue Log

Key Plan

TRO
Architecture
Planning
Engineering
Interior Design

The Ritchie Organization
80 Bridge Street
Newton, MA 02458-1134
617-969-9400

Maine Medical Center

Pkg C - Site Utitlities

Portland, Maine MMC Project No. 21846

Drawing Title

LANDSCAPE PLAN

0 10 20 40 80

Commission No.	4677	Date Issued	08/31/04
Scale	1"=20'	Sheet Number	PKG-C
Drawn By	MAL		C400
Approved By	WTC		
Filename	01046L		

Copyright © 2004 The Ritchie Organization