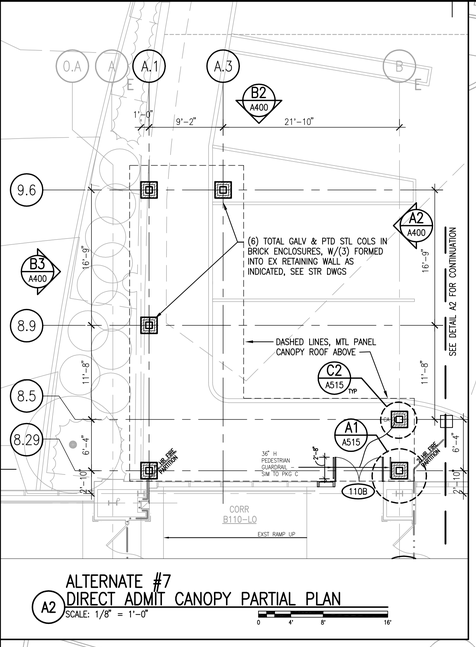

ALTERNATE #7
A2 DIRECT ADMIT CANOPY PARTIAL PLAN
SCALE: 1/8" = 1'-0"

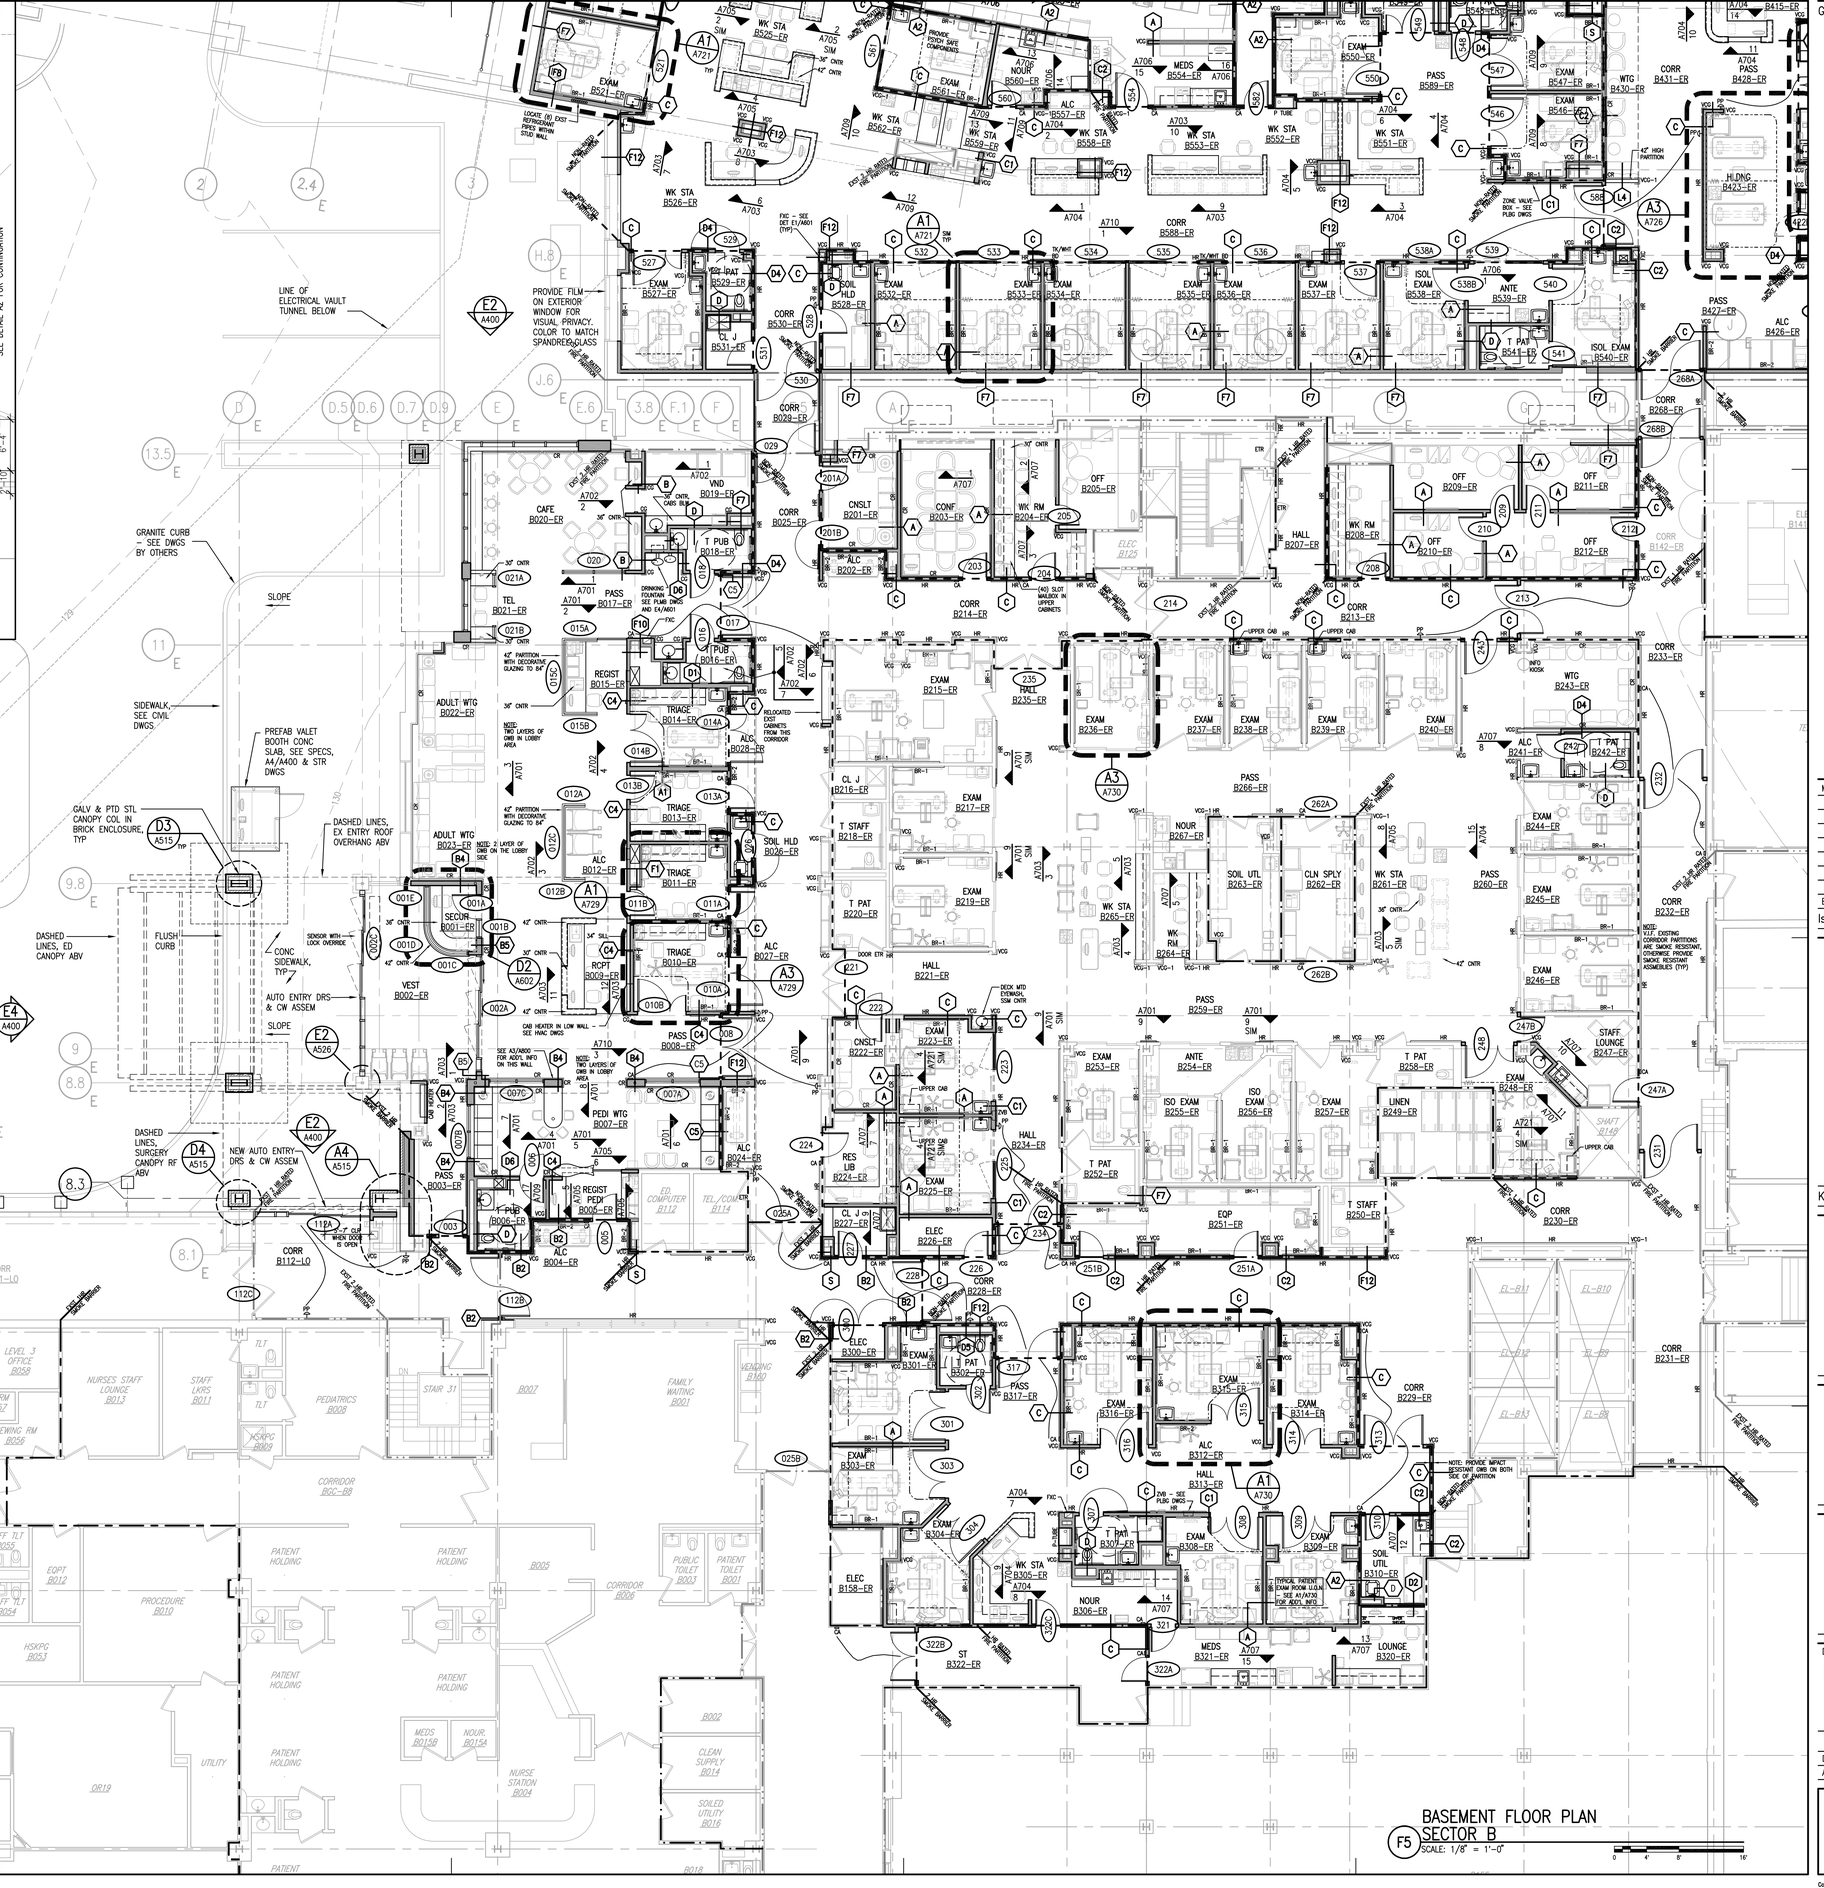
LINE OF ELECTRICAL VAULT TUNNEL BELOW
PROVIDE FILM ON EXTERIOR WINDOW FOR VISUAL PRIVACY. COLOR TO MATCH SPANDREL GLASS
GRANITE CURB – SEE DWGS BY OTHERS
SLOPE
SIDEWALK, SEE CIVIL DWGS.
PREFAB VALET BOOTH CONC SLAB, SEE SPECS, A4/A400 & STR DWGS
GALV & PTD STL CANOPY COL IN BRICK ENCLOSURE, TYP
DASHED LINES, EX ENTRY ROOF OVERHANG ABV
DASHED LINES, ED CANOPY ABV
FLUSH CURB
CONC SIDEWALK, TYP
AUTO ENTRY DRS & CW ASSEM
SLOPE
SURFACE MTD BOLLARD – SEE CIVIL DWGS
CONC SIDEWALK, SEE CIVIL DWGS
DASHED LINES, SURGERY CANOPY RF ABV
NEW AUTO ENTRY DRS & CW ASSEM
SENSOR WITH LOCK OVERRIDE
CAB HEATER IN LOW WALL – SEE HVAC DWGS
SEE A3/A600 FOR ADDTL INFO ON THIS WALL
RELOCATED EXIST CABINETS FROM THIS CORRIDOR
42" PARTITION WITH DECORATIVE GLAZING TO 84"
ZONE VALVE-BOX – SEE PLBG DWGS
TYPICAL PATIENT EXAM ROOM I.U.O.M. SEE A1/A730 FOR ADDTL INFO
NOTE: PROVIDE IMPACT RESISTANT GWB ON BOTH SIDE OF PARTITION
NOTE: V.I.F. EXISTING CORRIDOR PARTITIONS ARE SMOKE RESISTANT, OTHERWISE PROVIDE SMOKE RESISTANT SMOKE BARRIER ASSEMBLIES (TYP)
(6) TOTAL GALV & PTD STL COLS IN BRICK ENCLOSURES, W/(3) FORMED INTO EX RETAINING WALL AS INDICATED, SEE STR DWGS
SEE DETAIL A2 FOR CONTINUATION
DASHED LINES, MTL PANEL CANOPY ROOF ABOVE
36" H PEDESTRIAN GUARDRAIL See TO TPO C
CORR B110–LO
EXIST RAMP UP
CORR B111–LO
CORR B112–LO
STAIR ST–B32
RADIOLOGY EQUIPMENT STORAGE B059
LEVEL 3 OFFICE B058
LDK RM B057
VIEWING RM B056
NURSES STAFF LOUNGE B013
STAFF LKRS B011
TLT
HSKPG B009
PEDIATRICS B008
STAIR 31
B007
FAMILY WAITING B001
VENDING B160
CORRIDOR B0C–BB
SS06
CYSTO OR 18
CORR DC–B
STAFF TLT B055
STAFF TLT B054
EQPT B012
HSKPG B053
WORK ALCOVE DC–B
PROCEDURE B010
PATIENT HOLDING
B005
CORRIDOR B006
PUBLIC TOILET B003
PATIENT TOILET B001
B002
CLEAN SUPPLY B014
SOILED UTILITY B016
NURSE STATION B004
MEDS B015B
NOUR B015A
UTILITY
OR19
OR16
ER COMPUTER B112
TEL/COMM B114
CORR B214–ER
CORR B213–ER
CORR B233–ER
CORR B232–ER
CORR B231–ER
CORR B230–ER
CORR B229–ER
CORR B268–ER
CORR B142–ER
CORR B431–ER
CORR B588–ER
CORR B530–ER
CORR B029–ER
CORR B025–ER
CAFE B020–ER
CNSLT B201–ER
CONF B203–ER
WK RM B204–ER
OFF B205–ER
OFF B209–ER
OFF B211–ER
OFF B210–ER
OFF B212–ER
HALL B207–ER
ELEC B125
ALC B202–ER
TEL B021–ER
VND B019–ER
T PUB B018–ER
PASS B017–ER
PUB B016–ER
REGIST B015–ER
TRIAGE B014–ER
TRIAGE B013–ER
TRIAGE B011–ER
TRIAGE B010–ER
PASS B008–ER
PEDI WTG B007–ER
PUB B006–ER
REGIST PEDI B005–ER
ALC B004–ER
ADULT WTG B022–ER
ADULT WTG B023–ER
ALC B012–ER
SECUR B001–ER
VEST B002–ER
ALC B028–ER
SOIL HLD B026–ER
ALC B027–ER
ALC B024–ER
EXAM B215–ER
EXAM B236–ER
EXAM B237–ER
EXAM B238–ER
EXAM B239–ER
EXAM B240–ER
PASS B235–ER
CL J B216–ER
T STAFF B218–ER
T PAT B220–ER
EXAM B217–ER
EXAM B219–ER
HALL B221–ER
CNSLT B222–ER
EXAM B223–ER
RES LIB B224–ER
EXAM B225–ER
CL J B227–ER
ELEC B226–ER
HALL B234–ER
EXAM B253–ER
ANTE B254–ER
ISO EXAM B255–ER
ISO EXAM B256–ER
EXAM B257–ER
T PAT B258–ER
LINEN B249–ER
EXAM B246–ER
T PAT B252–ER
EOP B251–ER
T STAFF B250–ER
ELEC B300–ER
EXAM B301–ER
T PAT B302–ER
PASS B317–ER
EXAM B303–ER
EXAM B315–ER
EXAM B316–ER
EXAM B314–ER
ALC B312–ER
HALL B313–ER
EXAM B304–ER
T PAT B307–ER
EXAM B308–ER
EXAM B309–ER
ELEC B158–ER
WK STA B305–ER
NOUR B306–ER
SOIL UTIL B310–ER
ST B322–ER
MEDS B321–ER
LOUNGE B320–ER
WTG B243–ER
EXAM B244–ER
T PAT B242–ER
ALC B241–ER
PASS B260–ER
EXAM B245–ER
NOUR B267–ER
SOIL UTL B263–ER
CLN SPLY B262–ER
WK STA B261–ER
WK RM B264–ER
WK STA B265–ER
PASS B266–ER
EXAM B550–ER
PASS B589–ER
EXAM B547–ER
WTG B430–ER
EXAM B546–ER
CORR B431–ER
ALC B557–ER
WK STA B558–ER
WK STA B553–ER
WK STA B552–ER
WK STA B551–ER
MEDS B554–ER
NOUR B560–ER
WK STA B562–ER
WK STA B559–ER
EXAM B561–ER
EXAM B521–ER
WK STA B525–ER
WK STA B526–ER
EXAM B527–ER
IPAT B529–ER
CL J B531–ER
SOIL HLD B528–ER
EXAM B532–ER
EXAM B533–ER
EXAM B534–ER
EXAM B535–ER
EXAM B536–ER
EXAM B537–ER
ISOL EXAM B538–ER
T PAT B541–ER
ISOL EXAM B540–ER
ANTE B539–ER
PASS B427–ER
ALC B426–ER
PASS B428–ER
HLDNG B423–ER
