VISITOR GARAGE EXPANSION
PHOTOMETRIC STUDIES

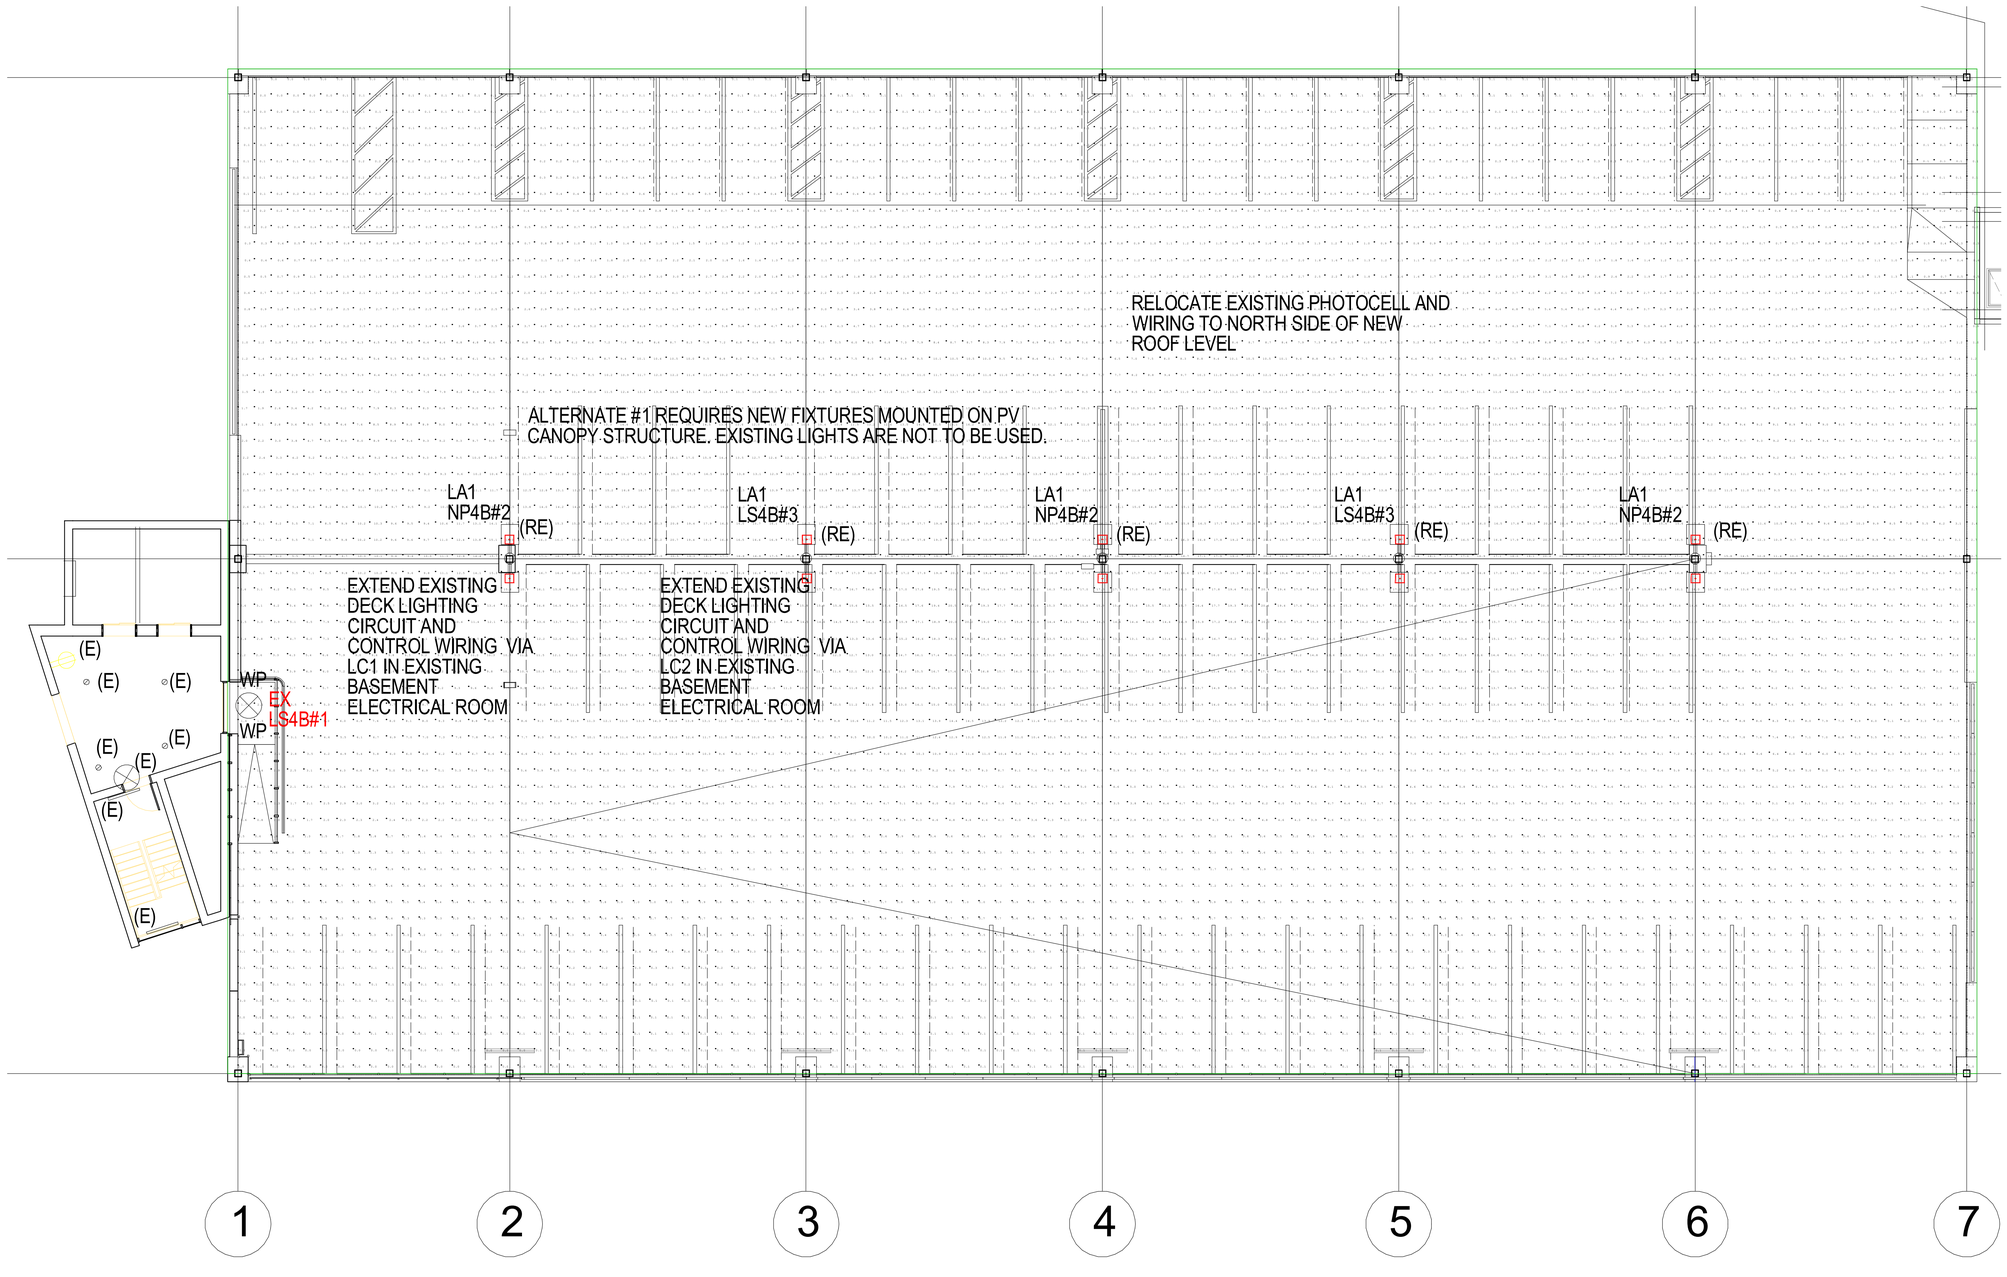

PERKINS+WILL