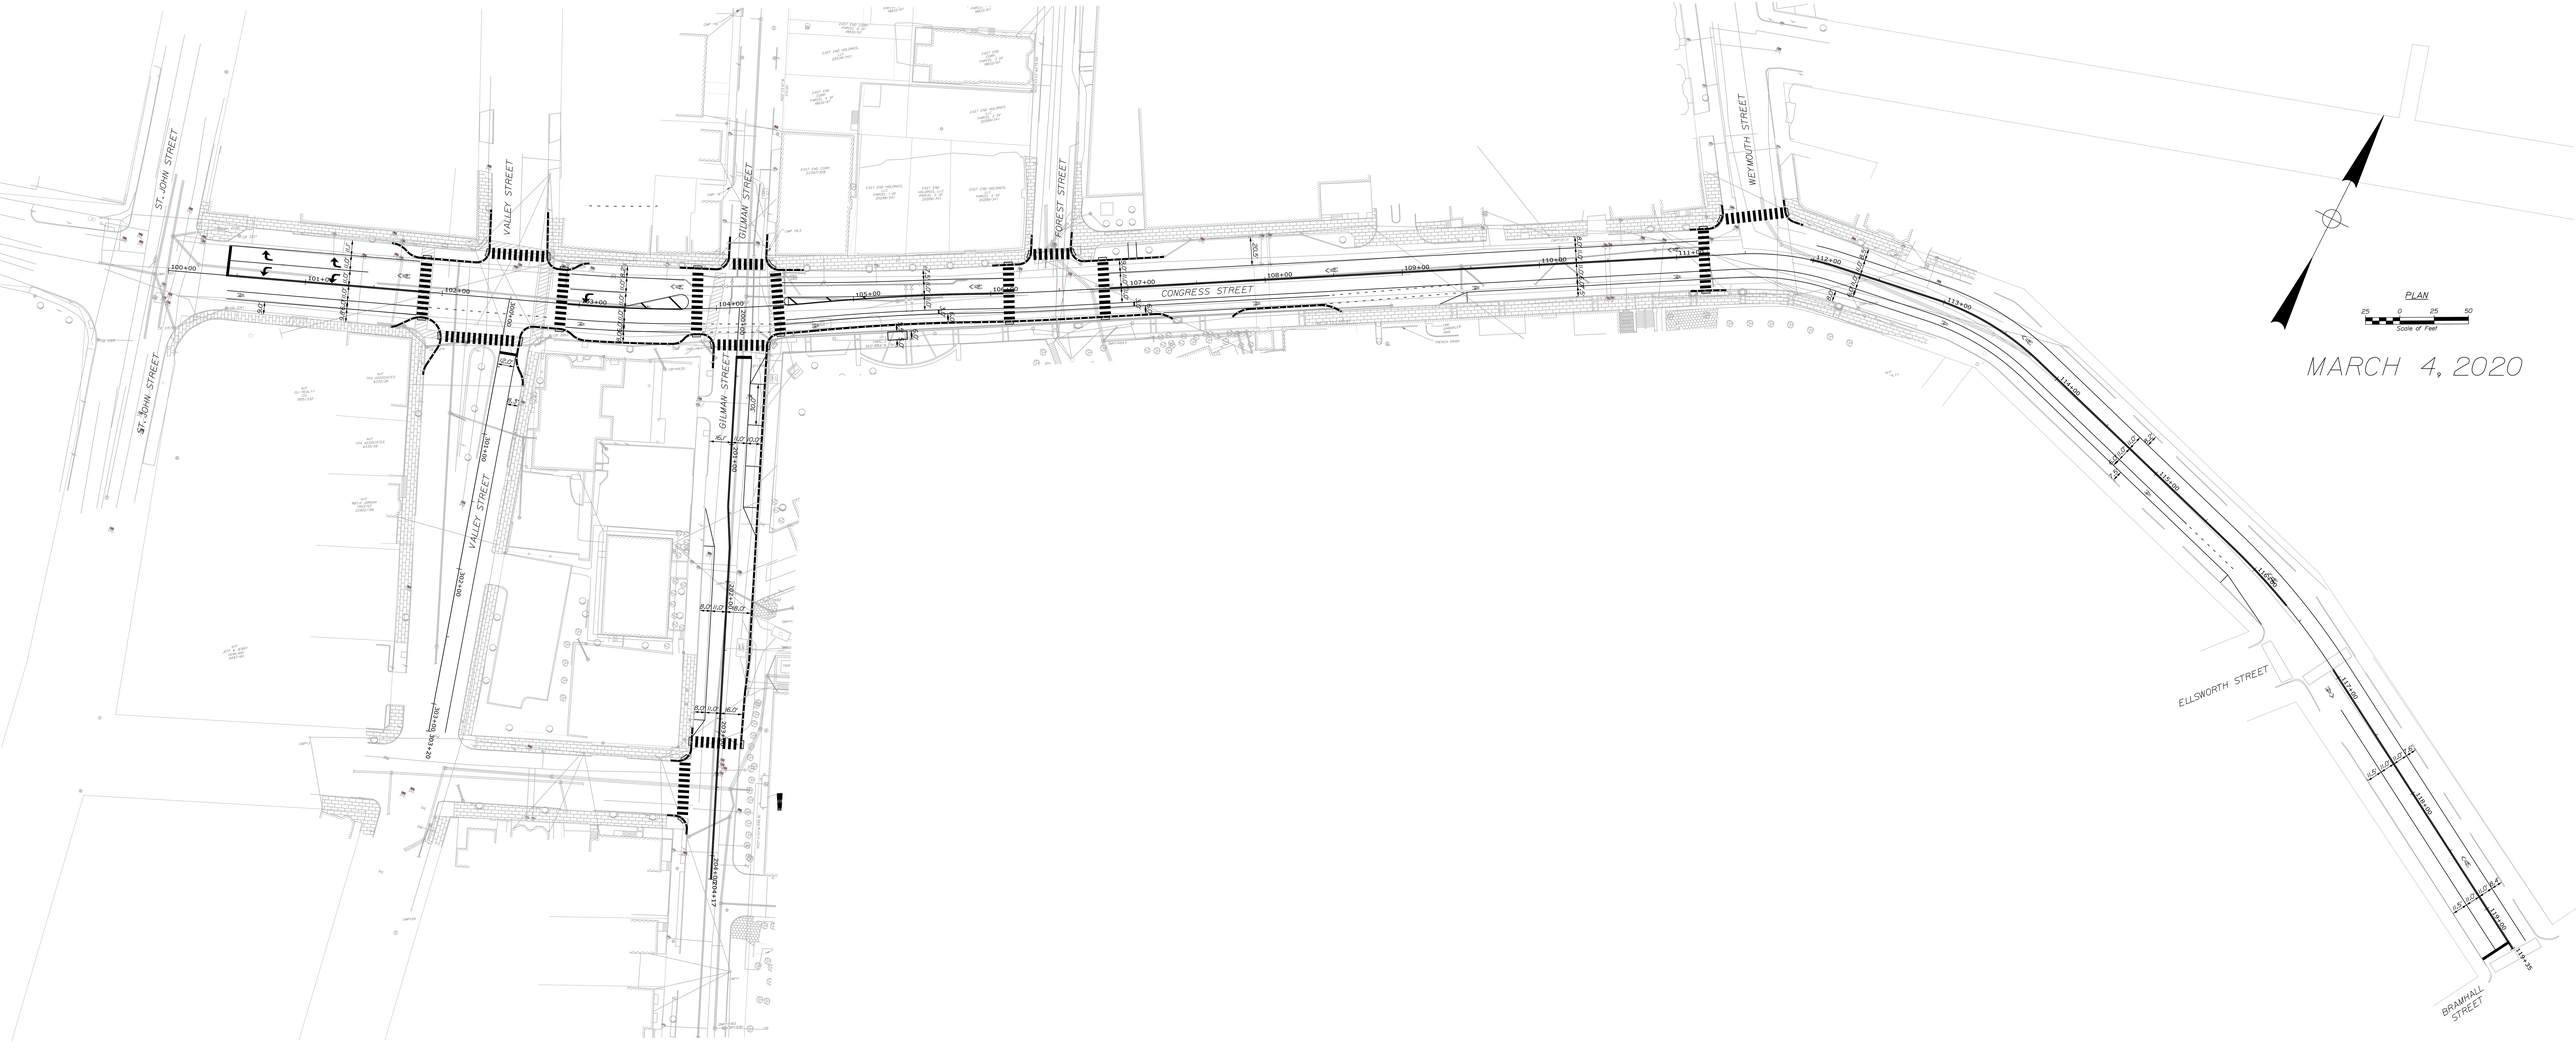
ST. JOHN STREET
VALLEY STREET
GILMAN STREET
FOREST STREET
WEYMOUTH STREET
CONGRESS STREET
ELLSWORTH STREET
BRAMHALL STREET
PLAN
25 0 25 50
Scale of Feet
MARCH 4, 2020