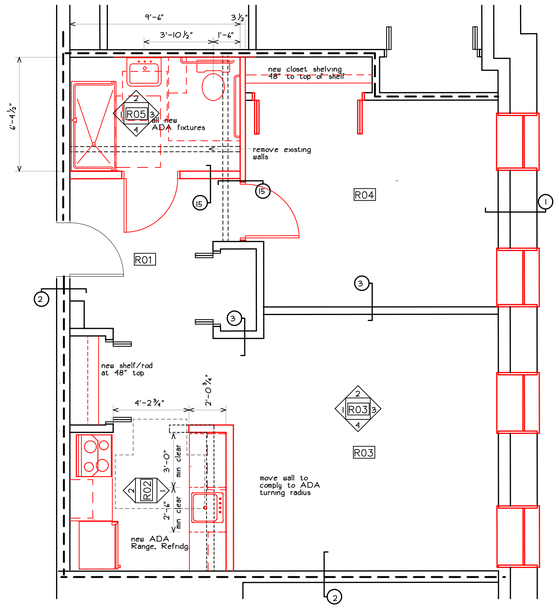

unit L-2
Type 2a

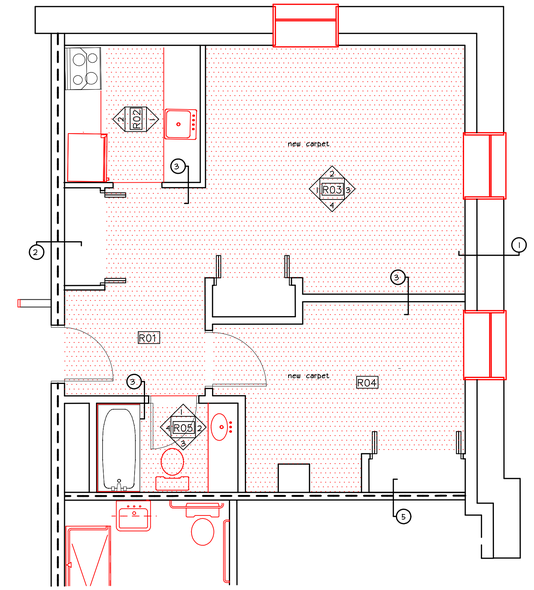

unit L-1
Type 1

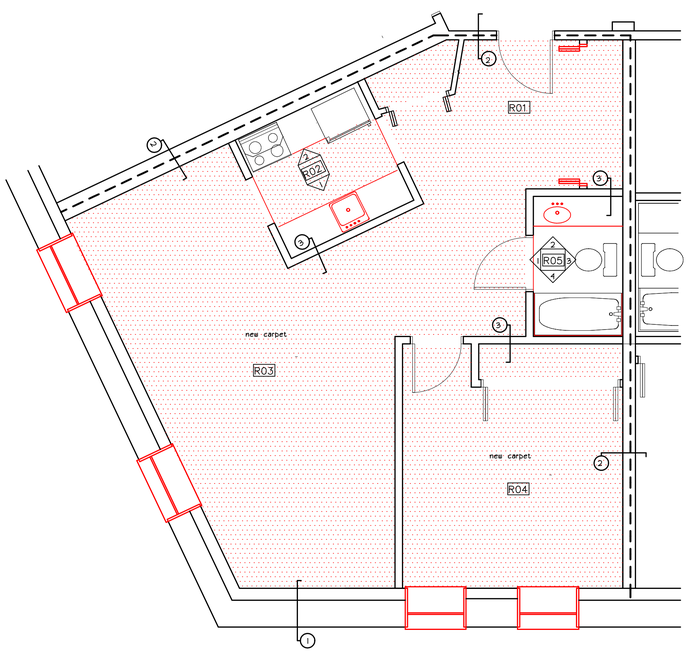

Type 3
unit L-4

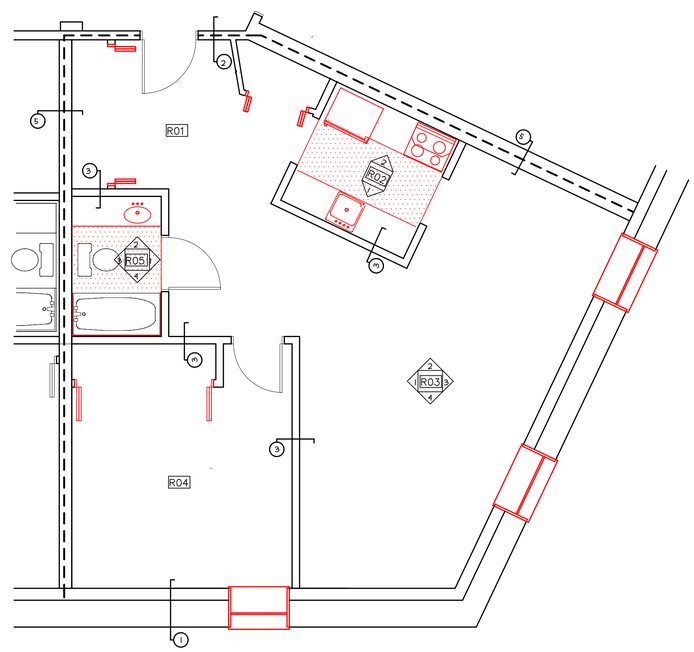

Type 3
unit L-3

Legend:

new flooring locations shown hatched

all items in red are new, to replace existing

project name

Butler Payson

pine street
west street

avesta housing

goduti/thomas architects
44 oak st.
portland, maine 04101
ph. 207-775-3184
fax 207-774-0846

Total Building:

unit type	# of units	bdrm #
1	(1)	1 bdrm
1 reversed	(1)	1 bdrm
2	(3)	1 bdrm
2 reversed	(3)	1 bdrm
2a UFAS	(1)	1 bdrm
2b	(1)	1 bdrm
3	(1)	1 bdrm
3 reversed	(1)	1 bdrm
4a UFAS	(3)	1 bdrm
4a reversed UFAS	(1)	1 bdrm
4	(2)	1 bdrm
5	(1)	1 bdrm
5 reversed	(1)	1 bdrm
6	(3)	1 bdrm
6 reversed	(3)	1 bdrm
7	(2)	1 bdrm
7 reversed	(2)	1 bdrm
8	(3)	1 bdrm
9	(3)	1 bdrm
10	(3)	1 bdrm
total	(39)	

revisions

date
january 17th, 2015

sheet title

unit plans

REGISTERED ARCHITECT
R. JULIUS GODUTI, JR.
NO. 1146
STATE OF MAINE

scale
1/4"=1'-0"

drawn by
MS

project number
butpayl4

sheet number

BA1.6