20 Dow St. Basement Existing

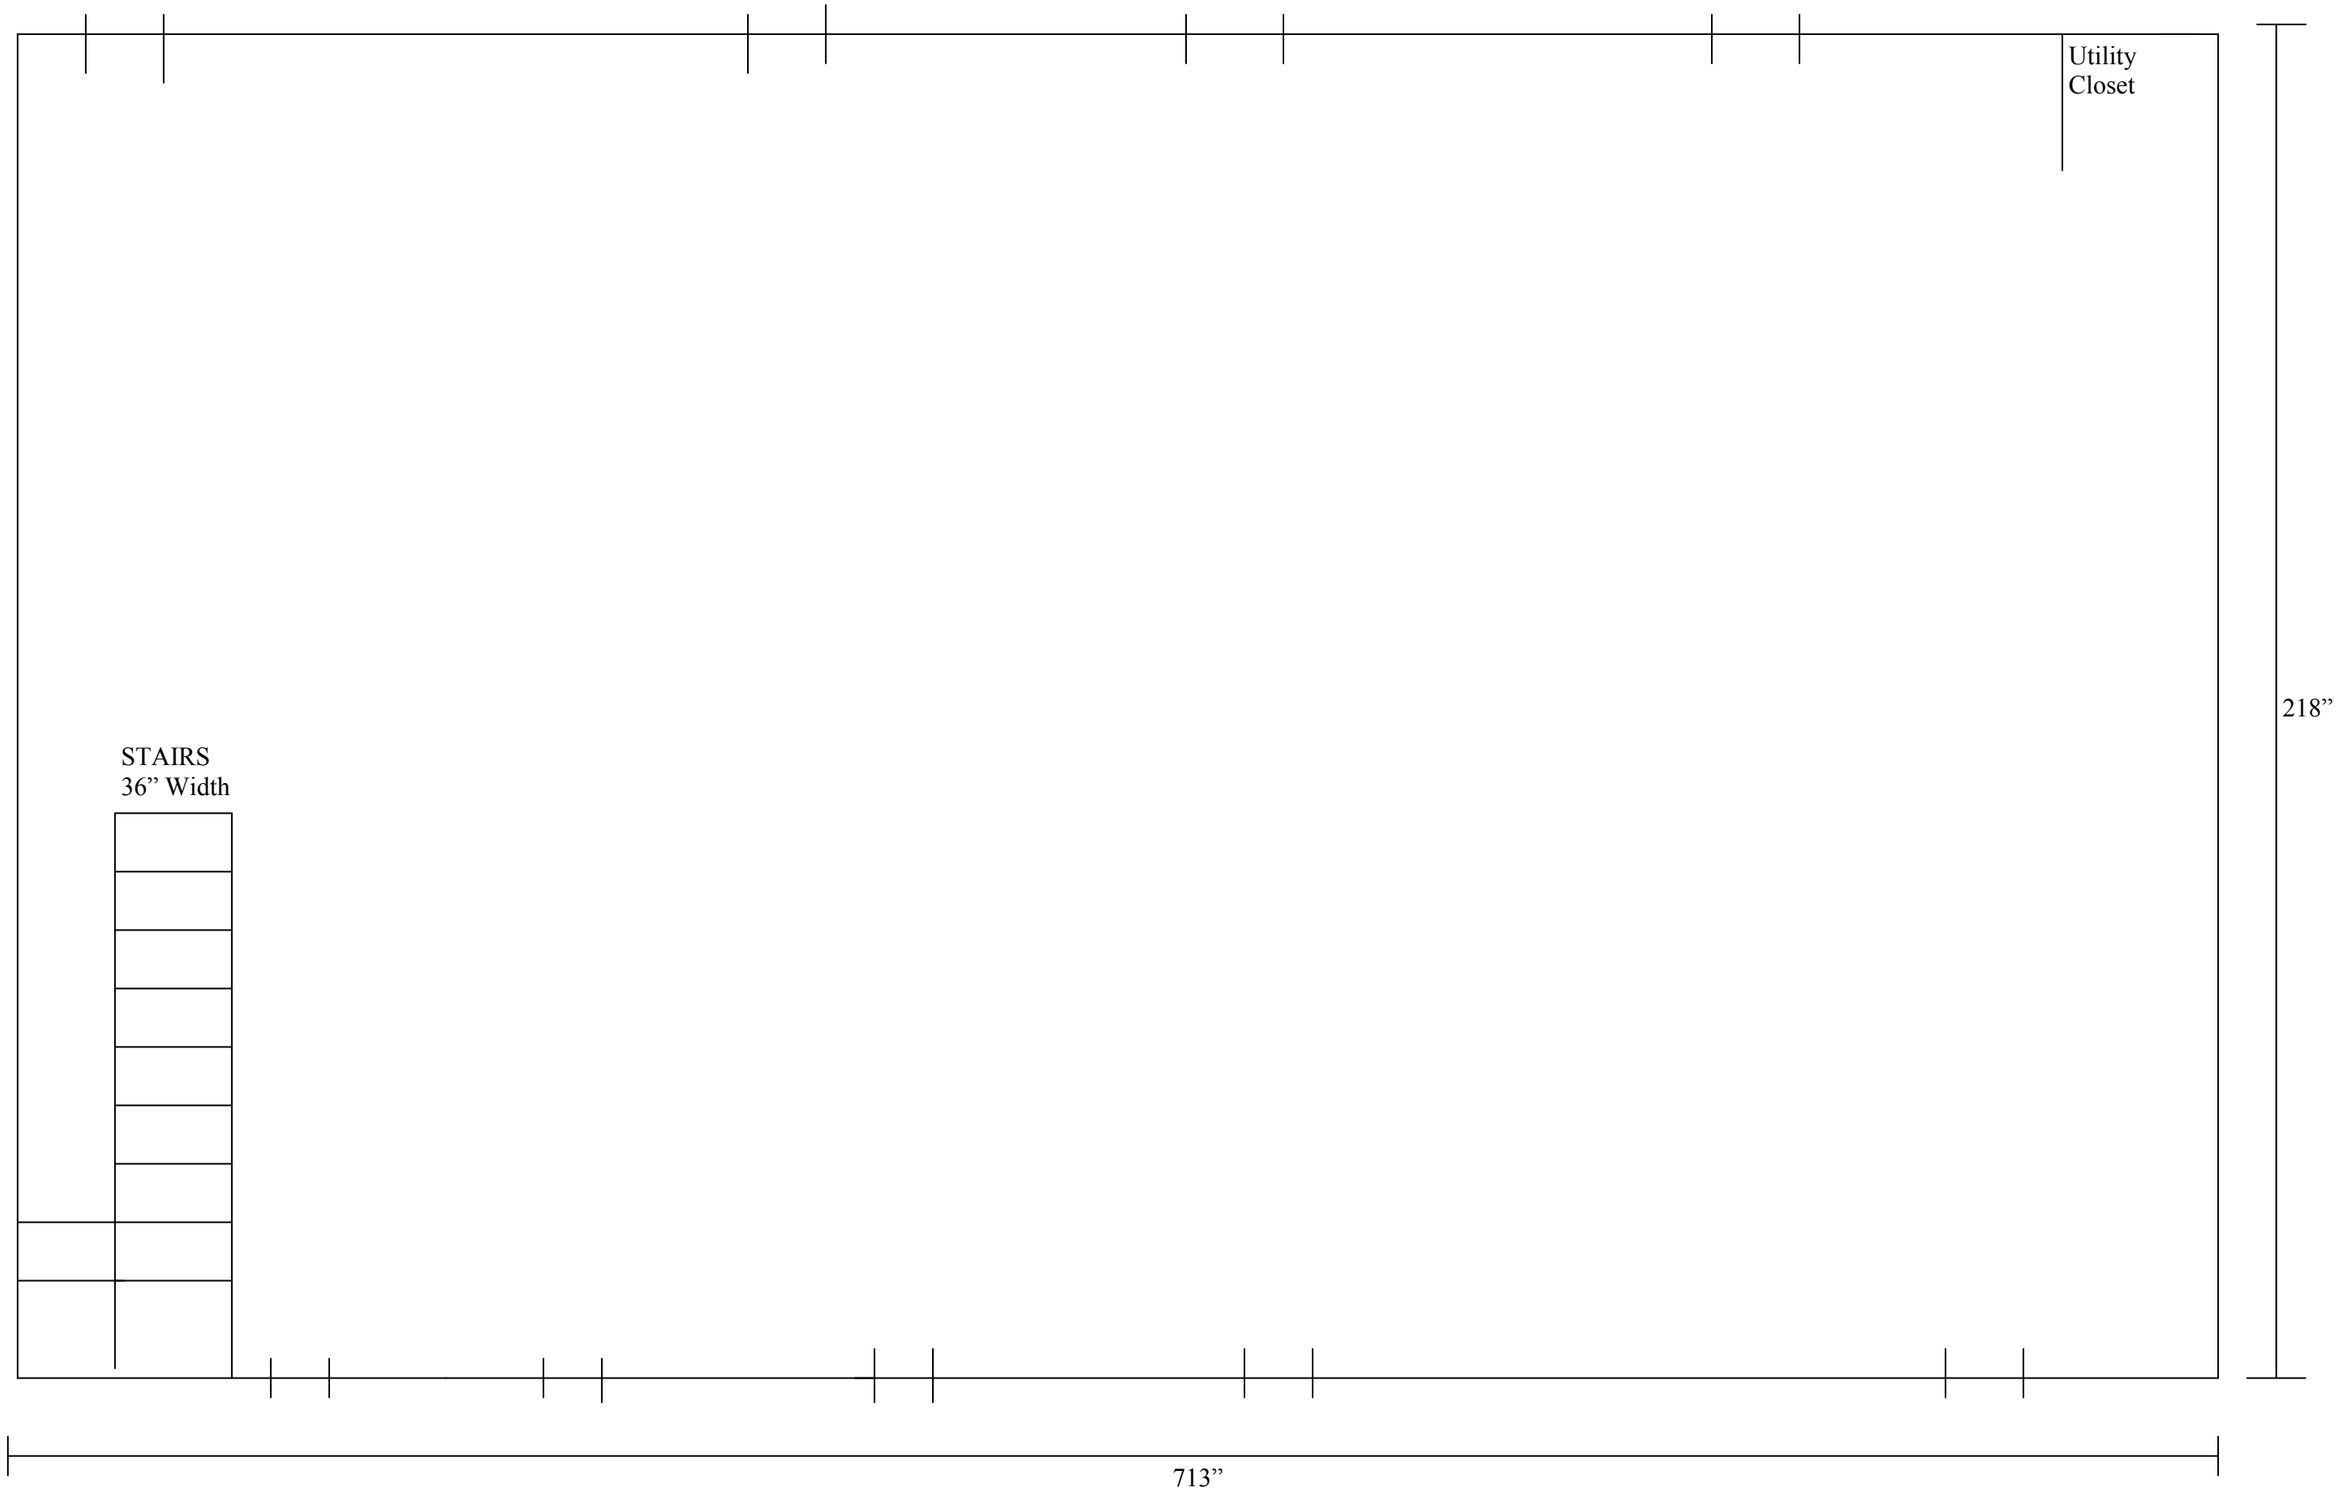
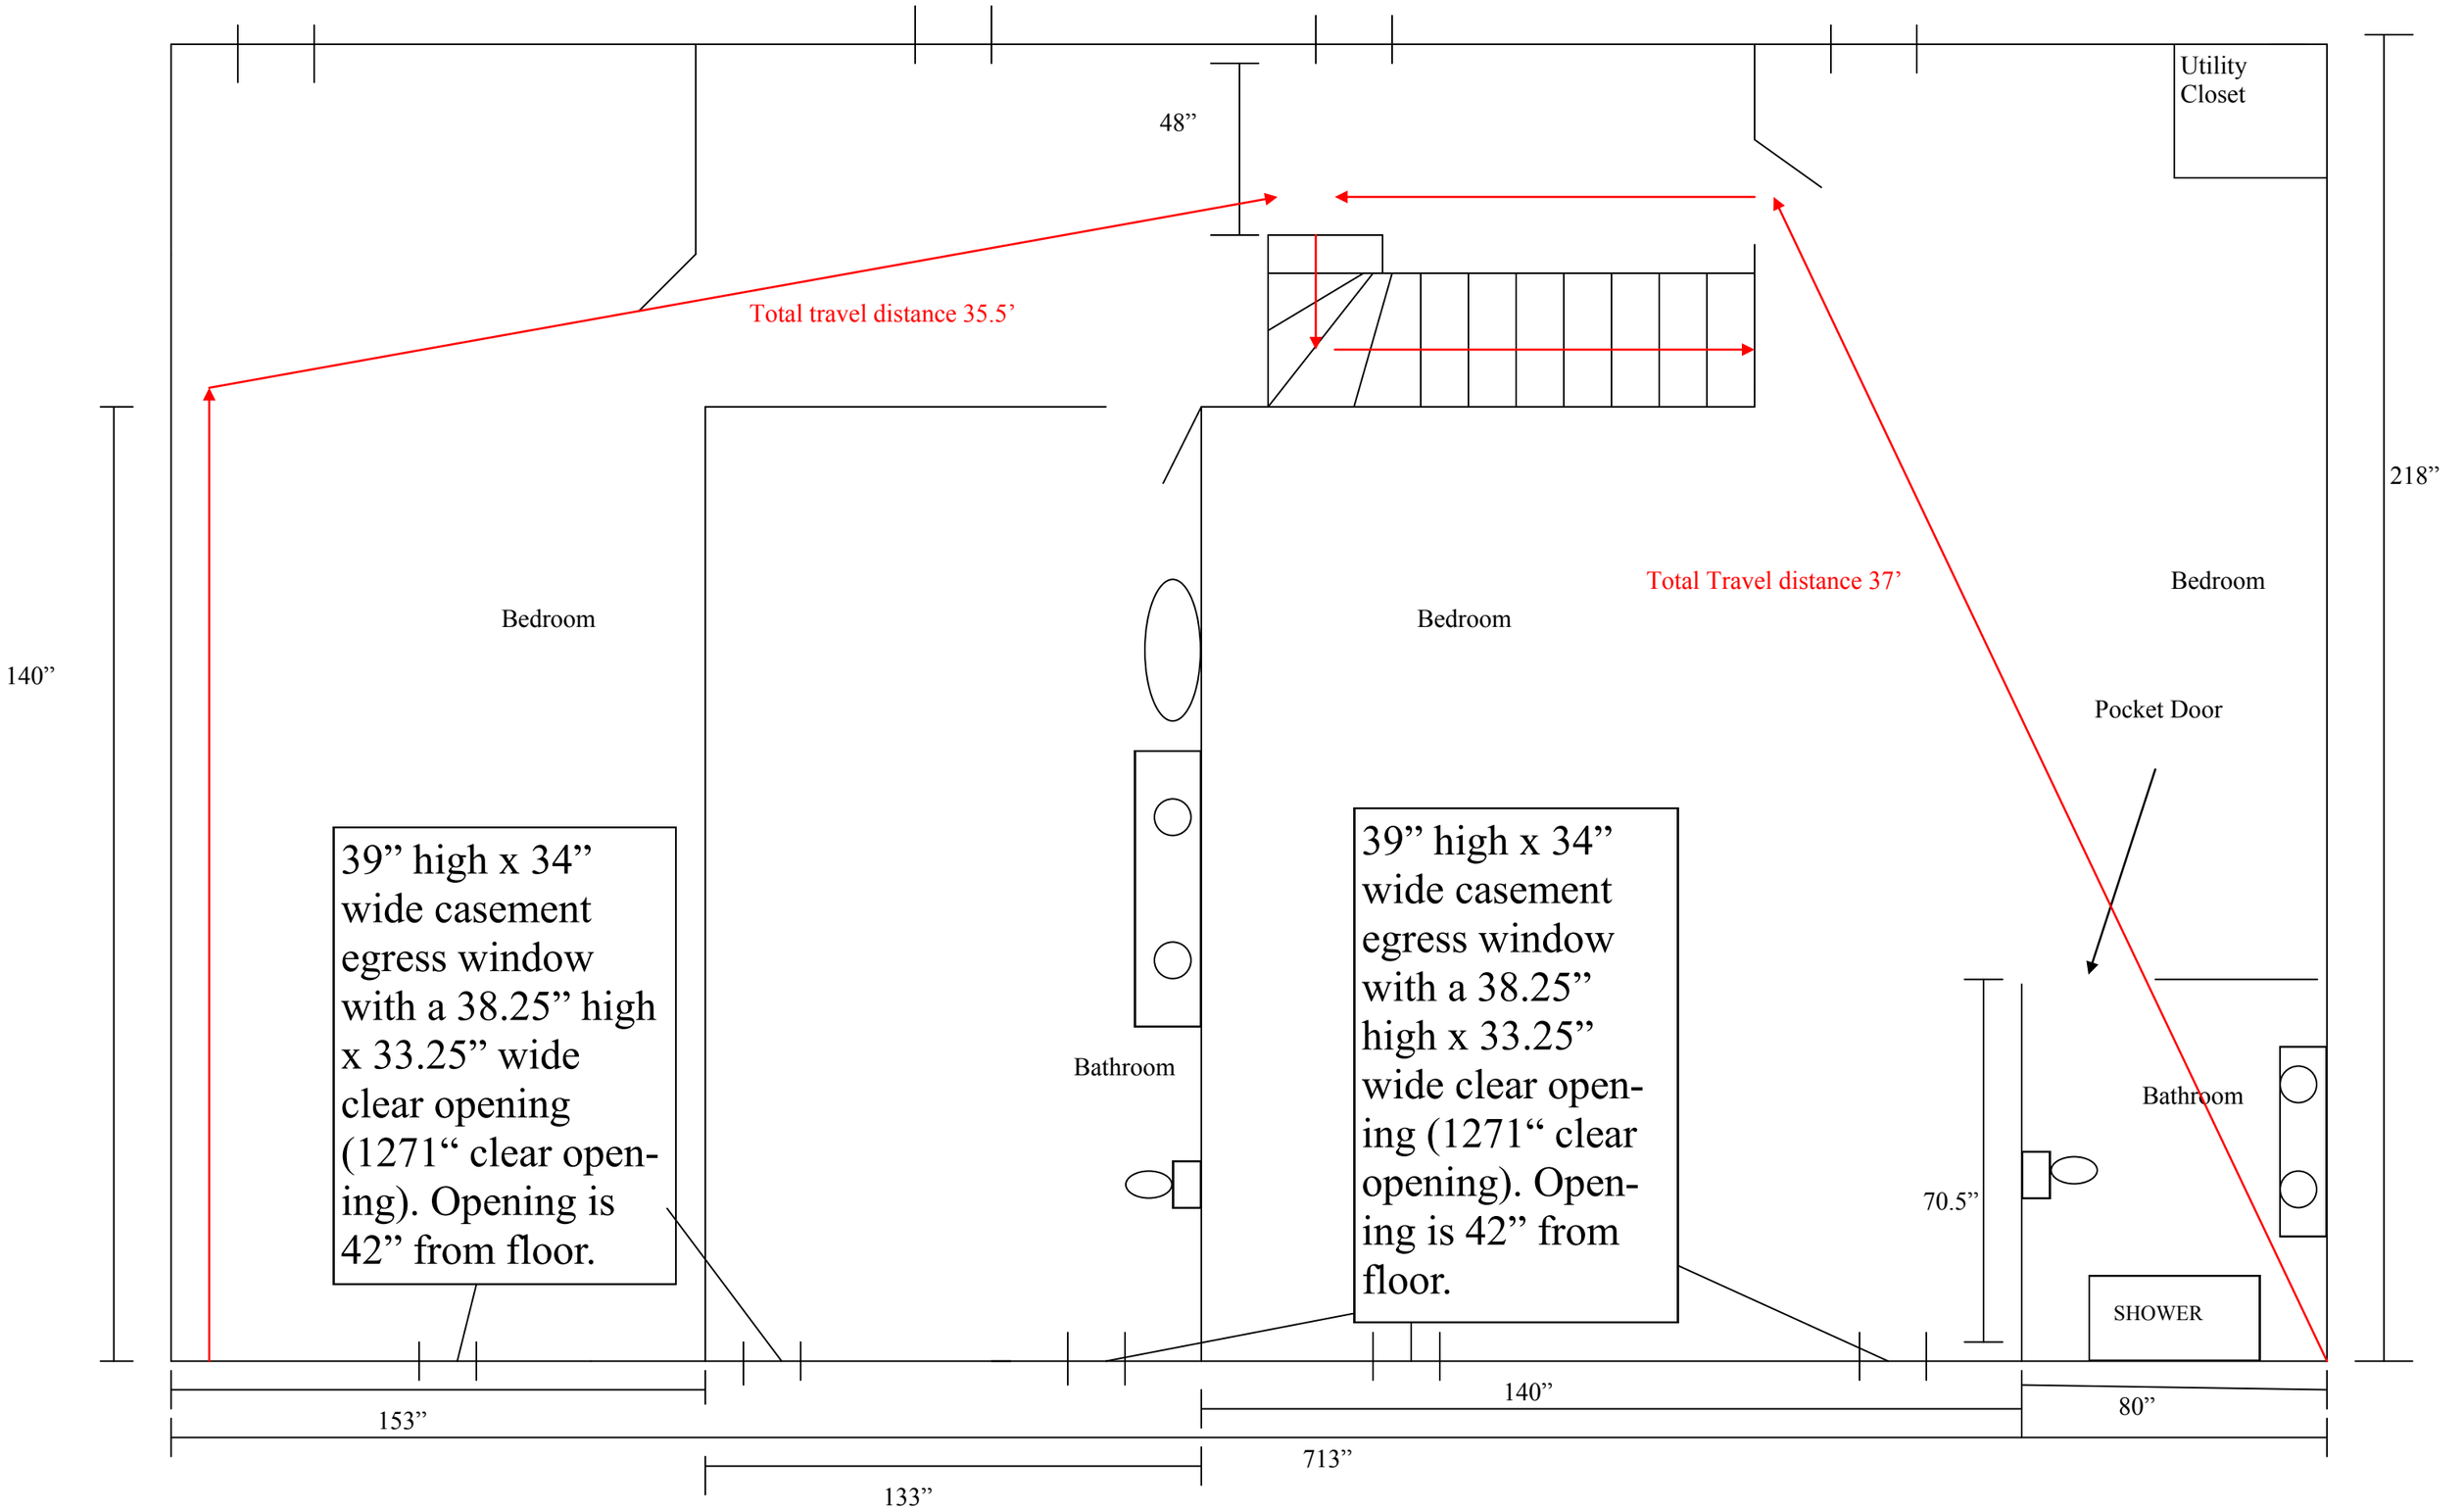
20 Dow St. Basement Proposed