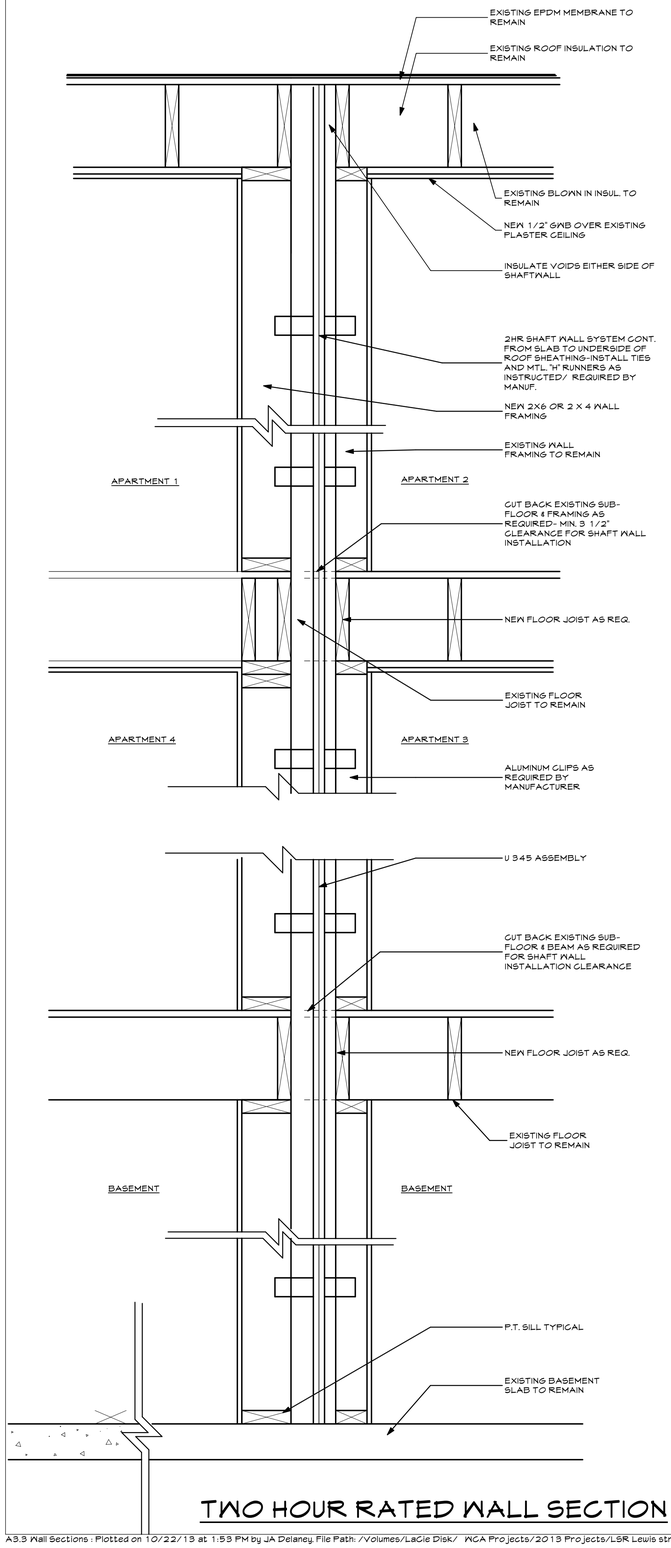

TWO HOUR RATED WALL SECTION

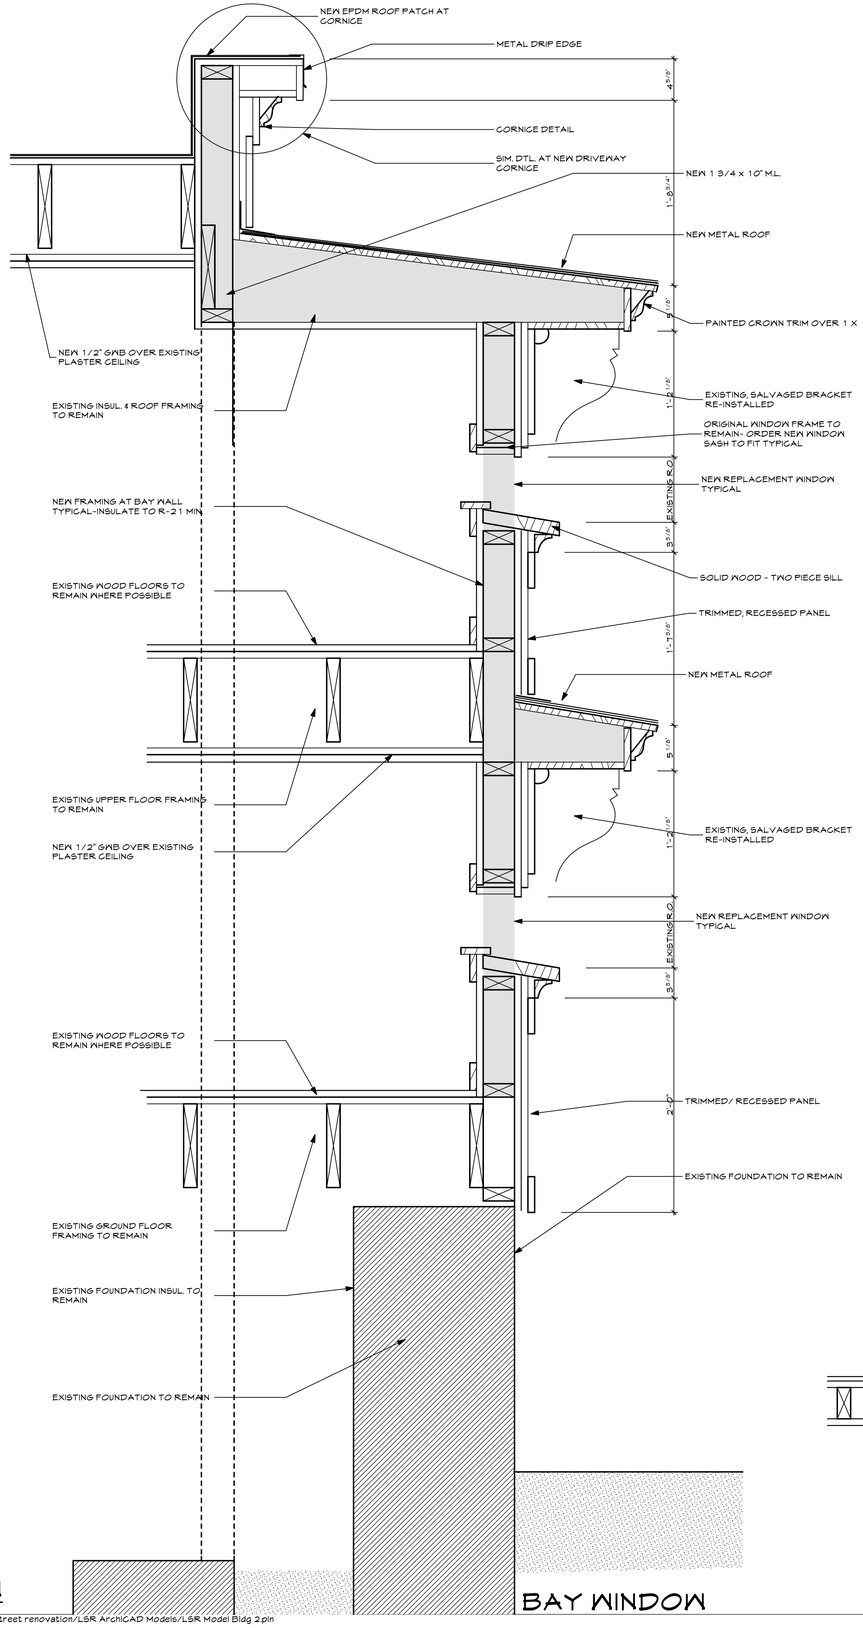

BAY WINDOW

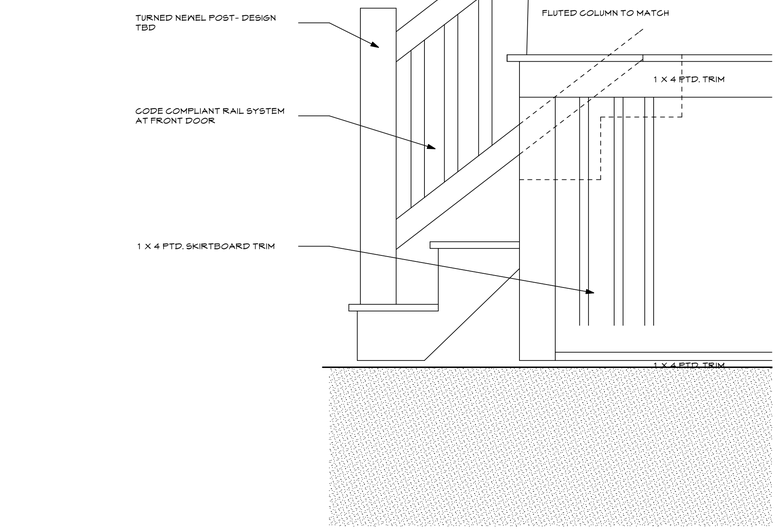

ENTRY PORCH STAIR SECTION

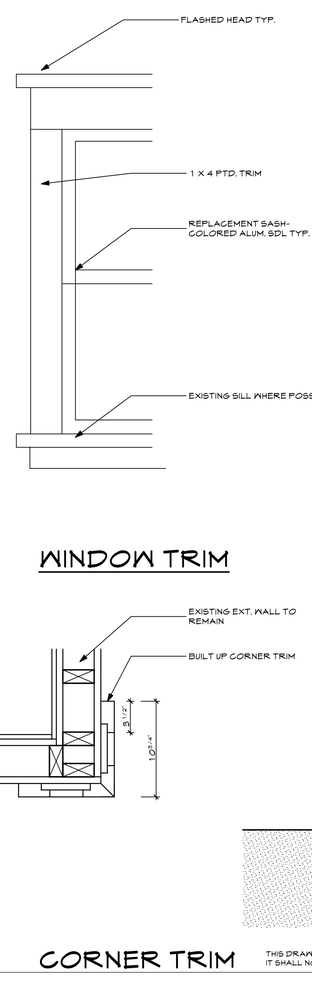

WINDOW TRIM

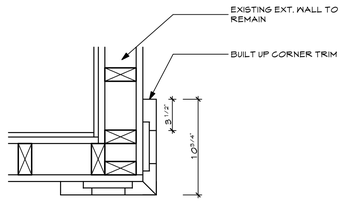

CORNER TRIM

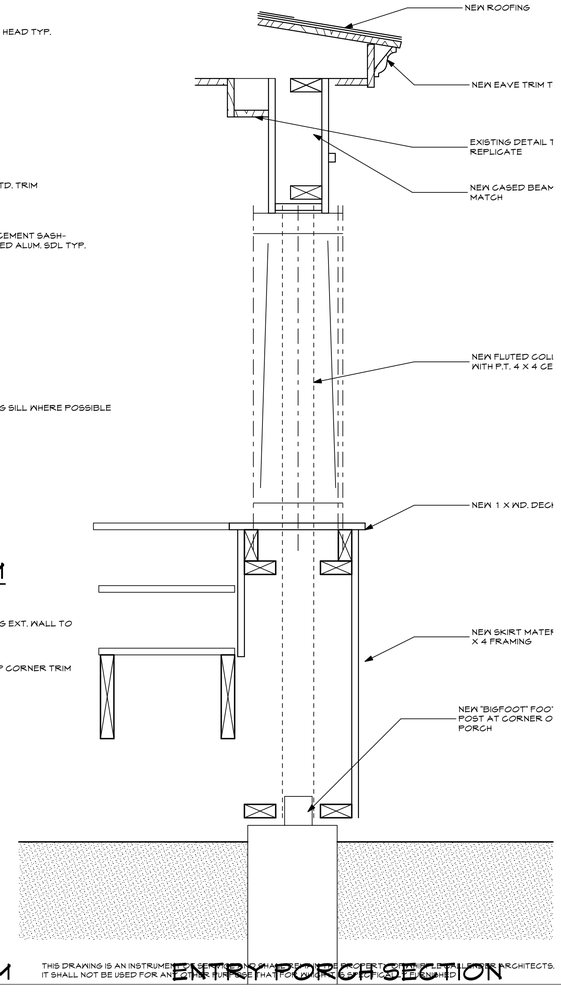

ENTRY PORCH SECTION

THIS DRAWING IS AN INSTRUMENT OF SERVICE AND IS THE PROPERTY OF WHIPPLE CALLENDER ARCHITECTS. IT SHALL NOT BE USED FOR ANY OTHER PURPOSE THAT TO WHICH IT HAS BEEN SPECIFICALLY PREPARED.

13 LEWIS STREET

13 LEWIS STREET PORTLAND, MAINE

WHIPPLE — CALLENDER ARCHITECTS

136 PLEASANT AVE.
PORTLAND, ME 04103
P 207.775.2696
F 207.775.3631
www.whipplecallender.com

MARK	DATE	DESCRIPTION

DATE: 10.22.13
CHECKED BY: JAD
DRAWN BY: JAD
JOB:
SHEET TITLE: WALL SECTIONS/ DETAILS

A3.3