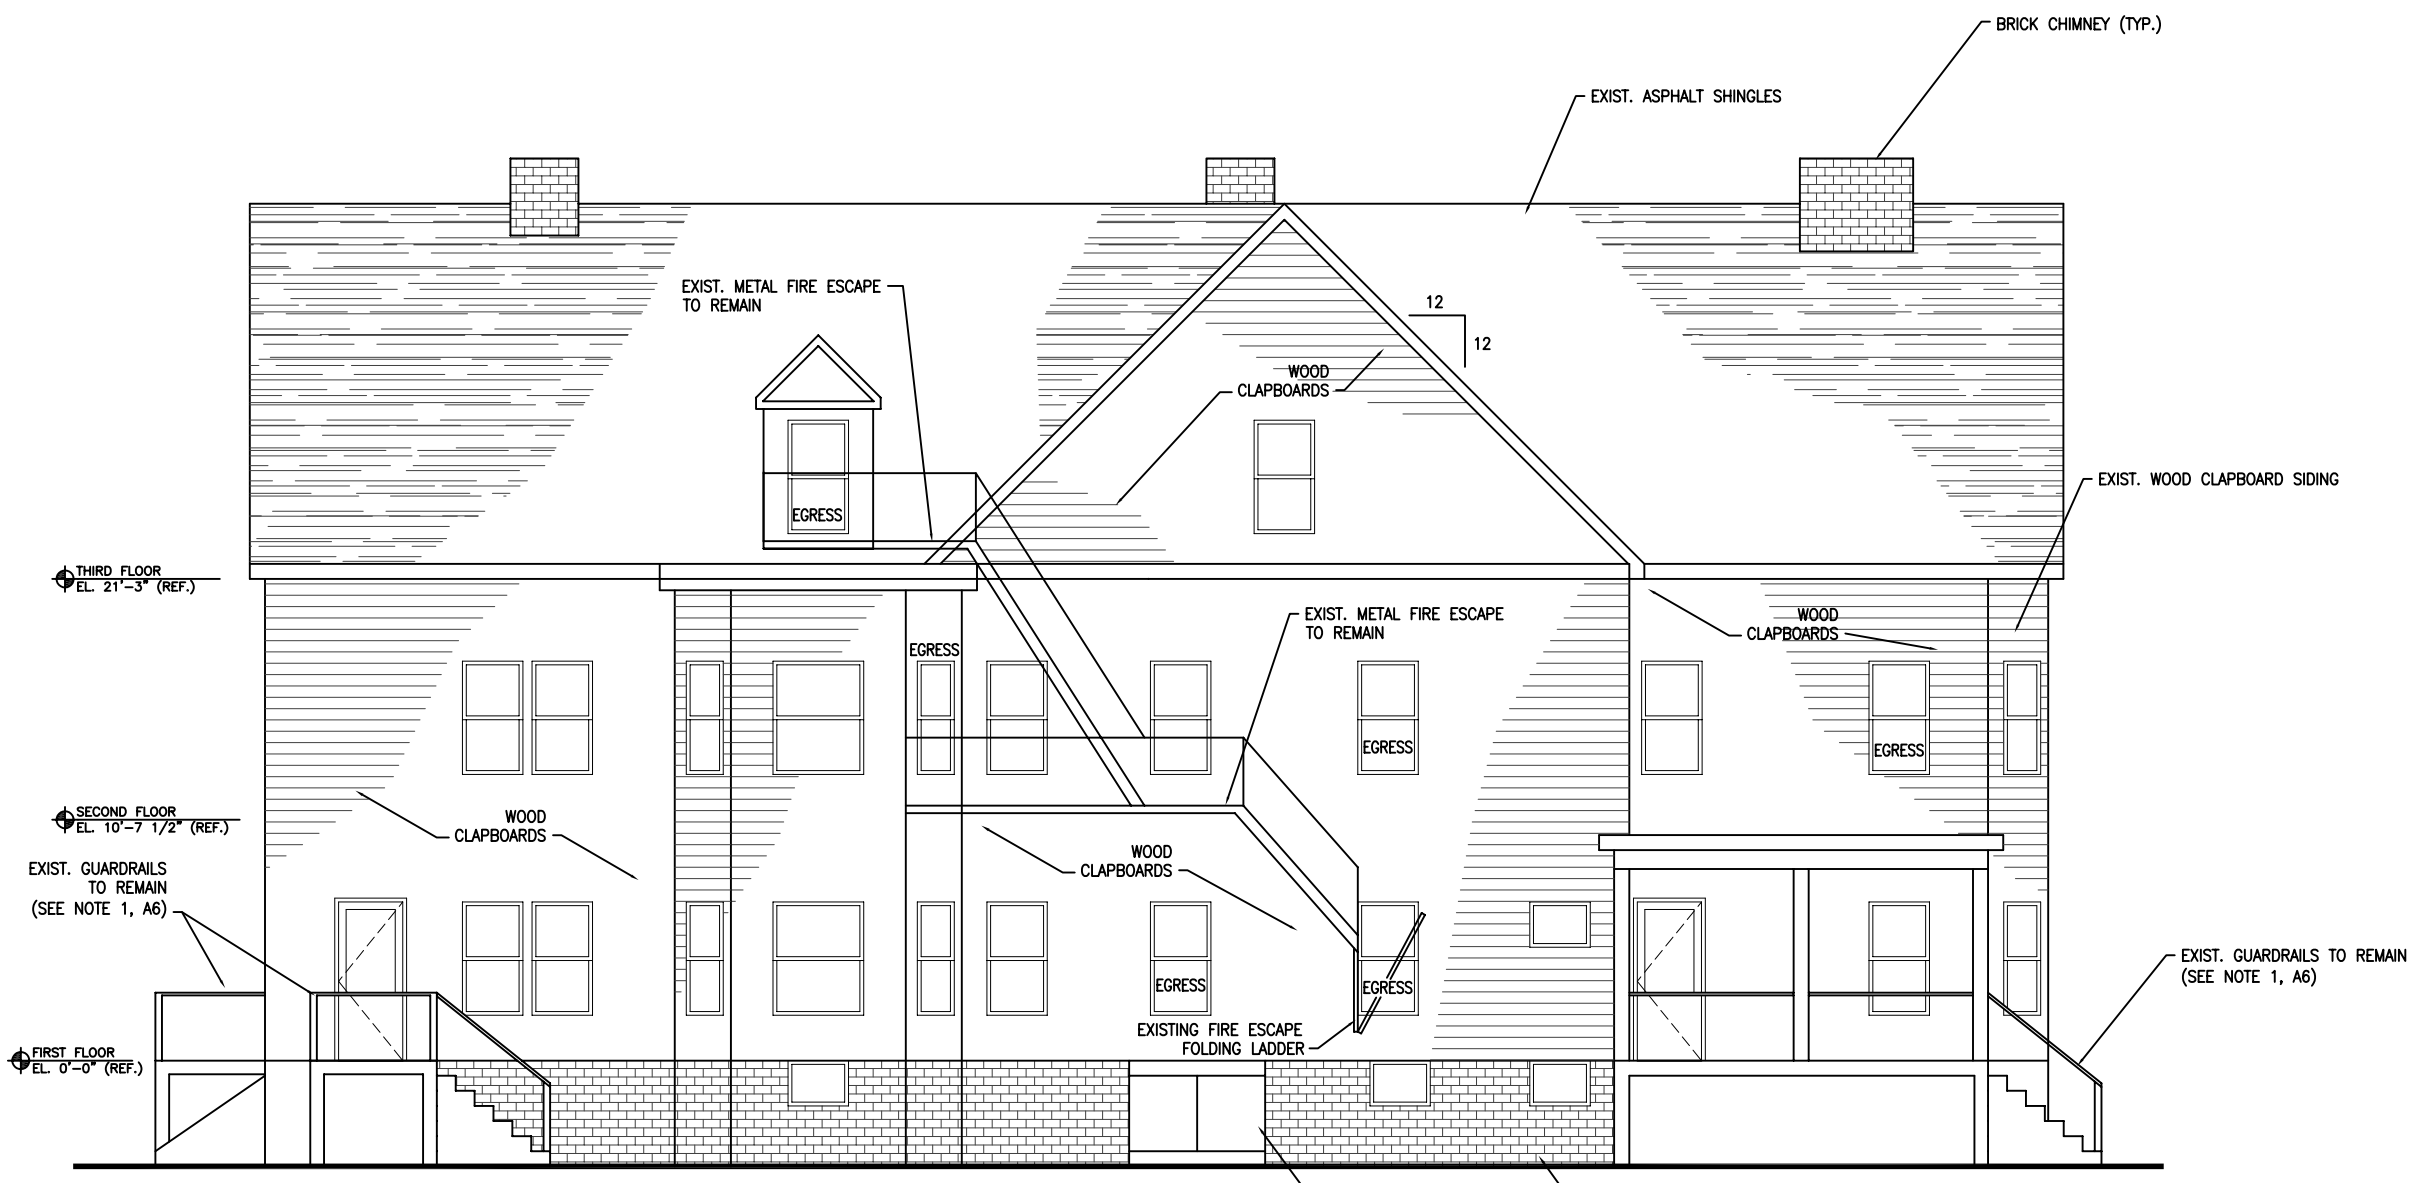

EAST ELEVATION

1/4"=1'-0"

NOTE:

SEE GENERAL NOTES ON A0

REGISTERED ARCHITECT
JOHN H. LEASURE
No. 310
STATE OF MAINE

REV.	DATE	STATUS
0	12/4/06	FOR PERMIT

JOHN H. LEASURE ARCHITECT, INC.
6 Q STREET
SOUTH PORTLAND, MAINE 04106

EAST ELEVATION

ALTERATIONS TO:
RESIDENTIAL UNIT
CONDOMINIUM CONVERSION
9 LEWIS STREET
PORTLAND, MAINE 04104

A7