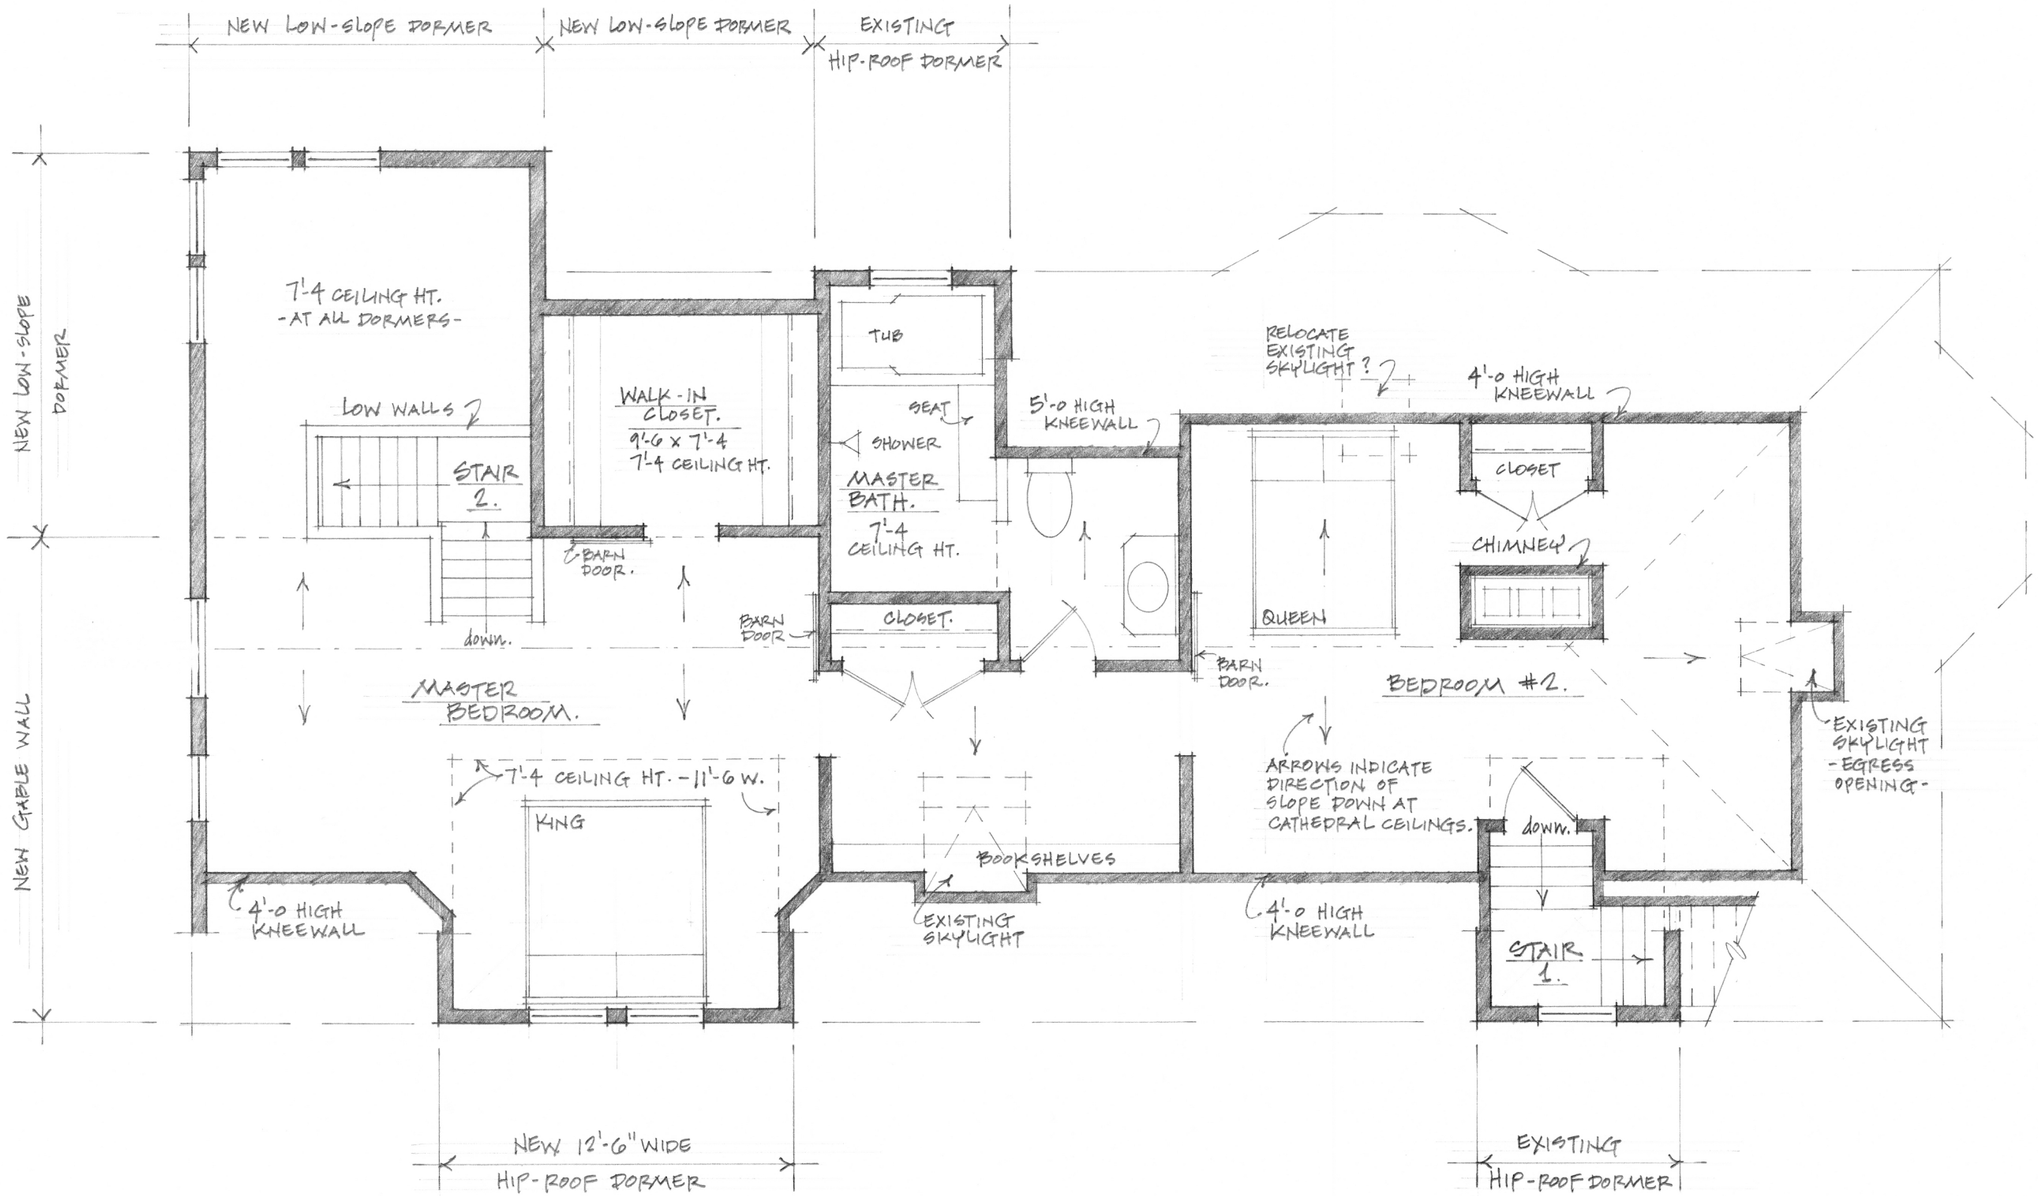

28 TAYLOR ST.

PROPOSED 3RD FLOOR PLAN. - PHASE 1 -

1/4" = 1'-0"

7 SEPT 2016

CARRIAGE HOUSE STUDIO · architects ·

0 1 2 4 8