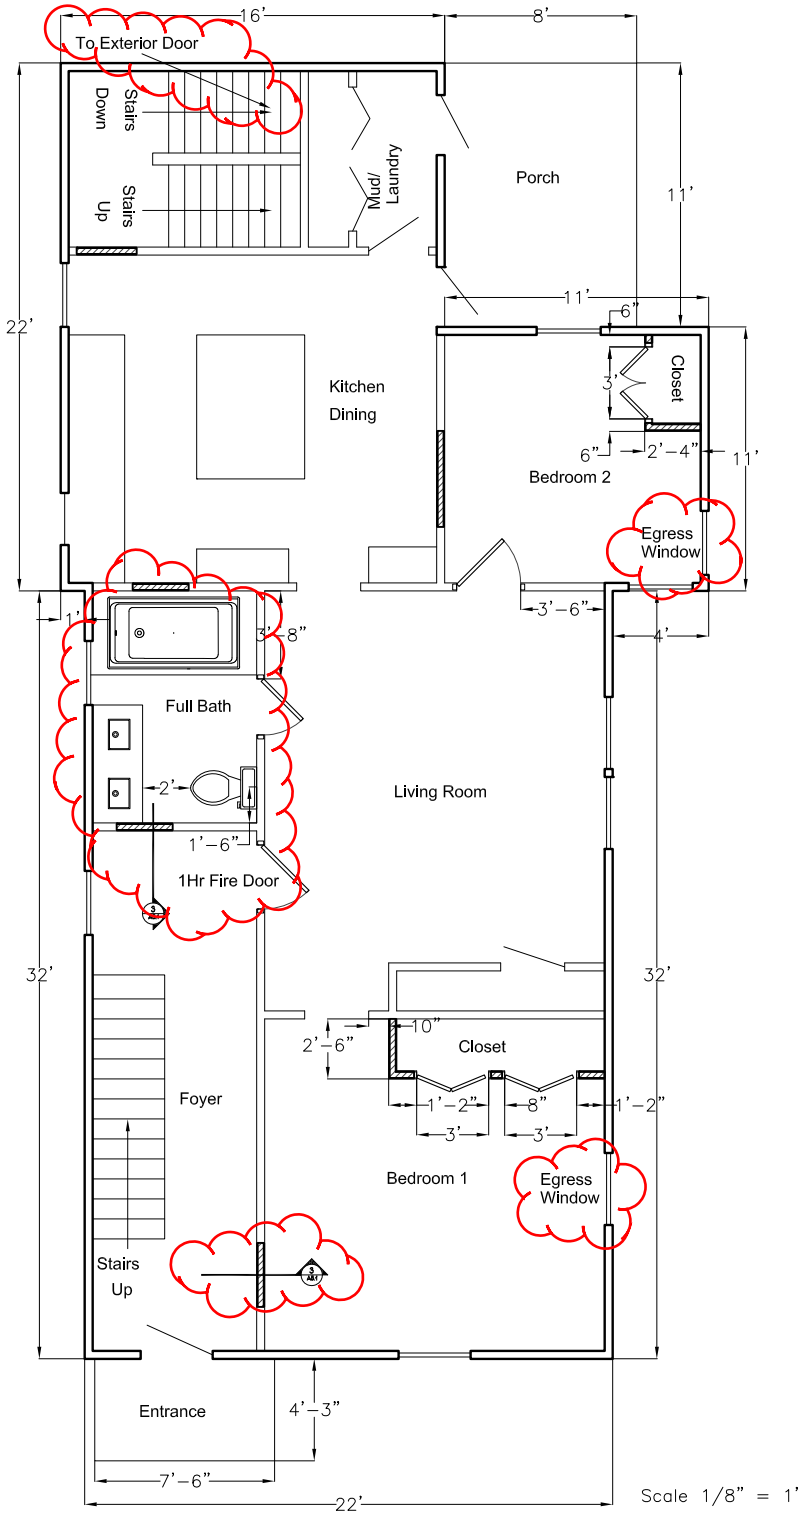24 Salem Street
Portland, ME
First Floor Finished