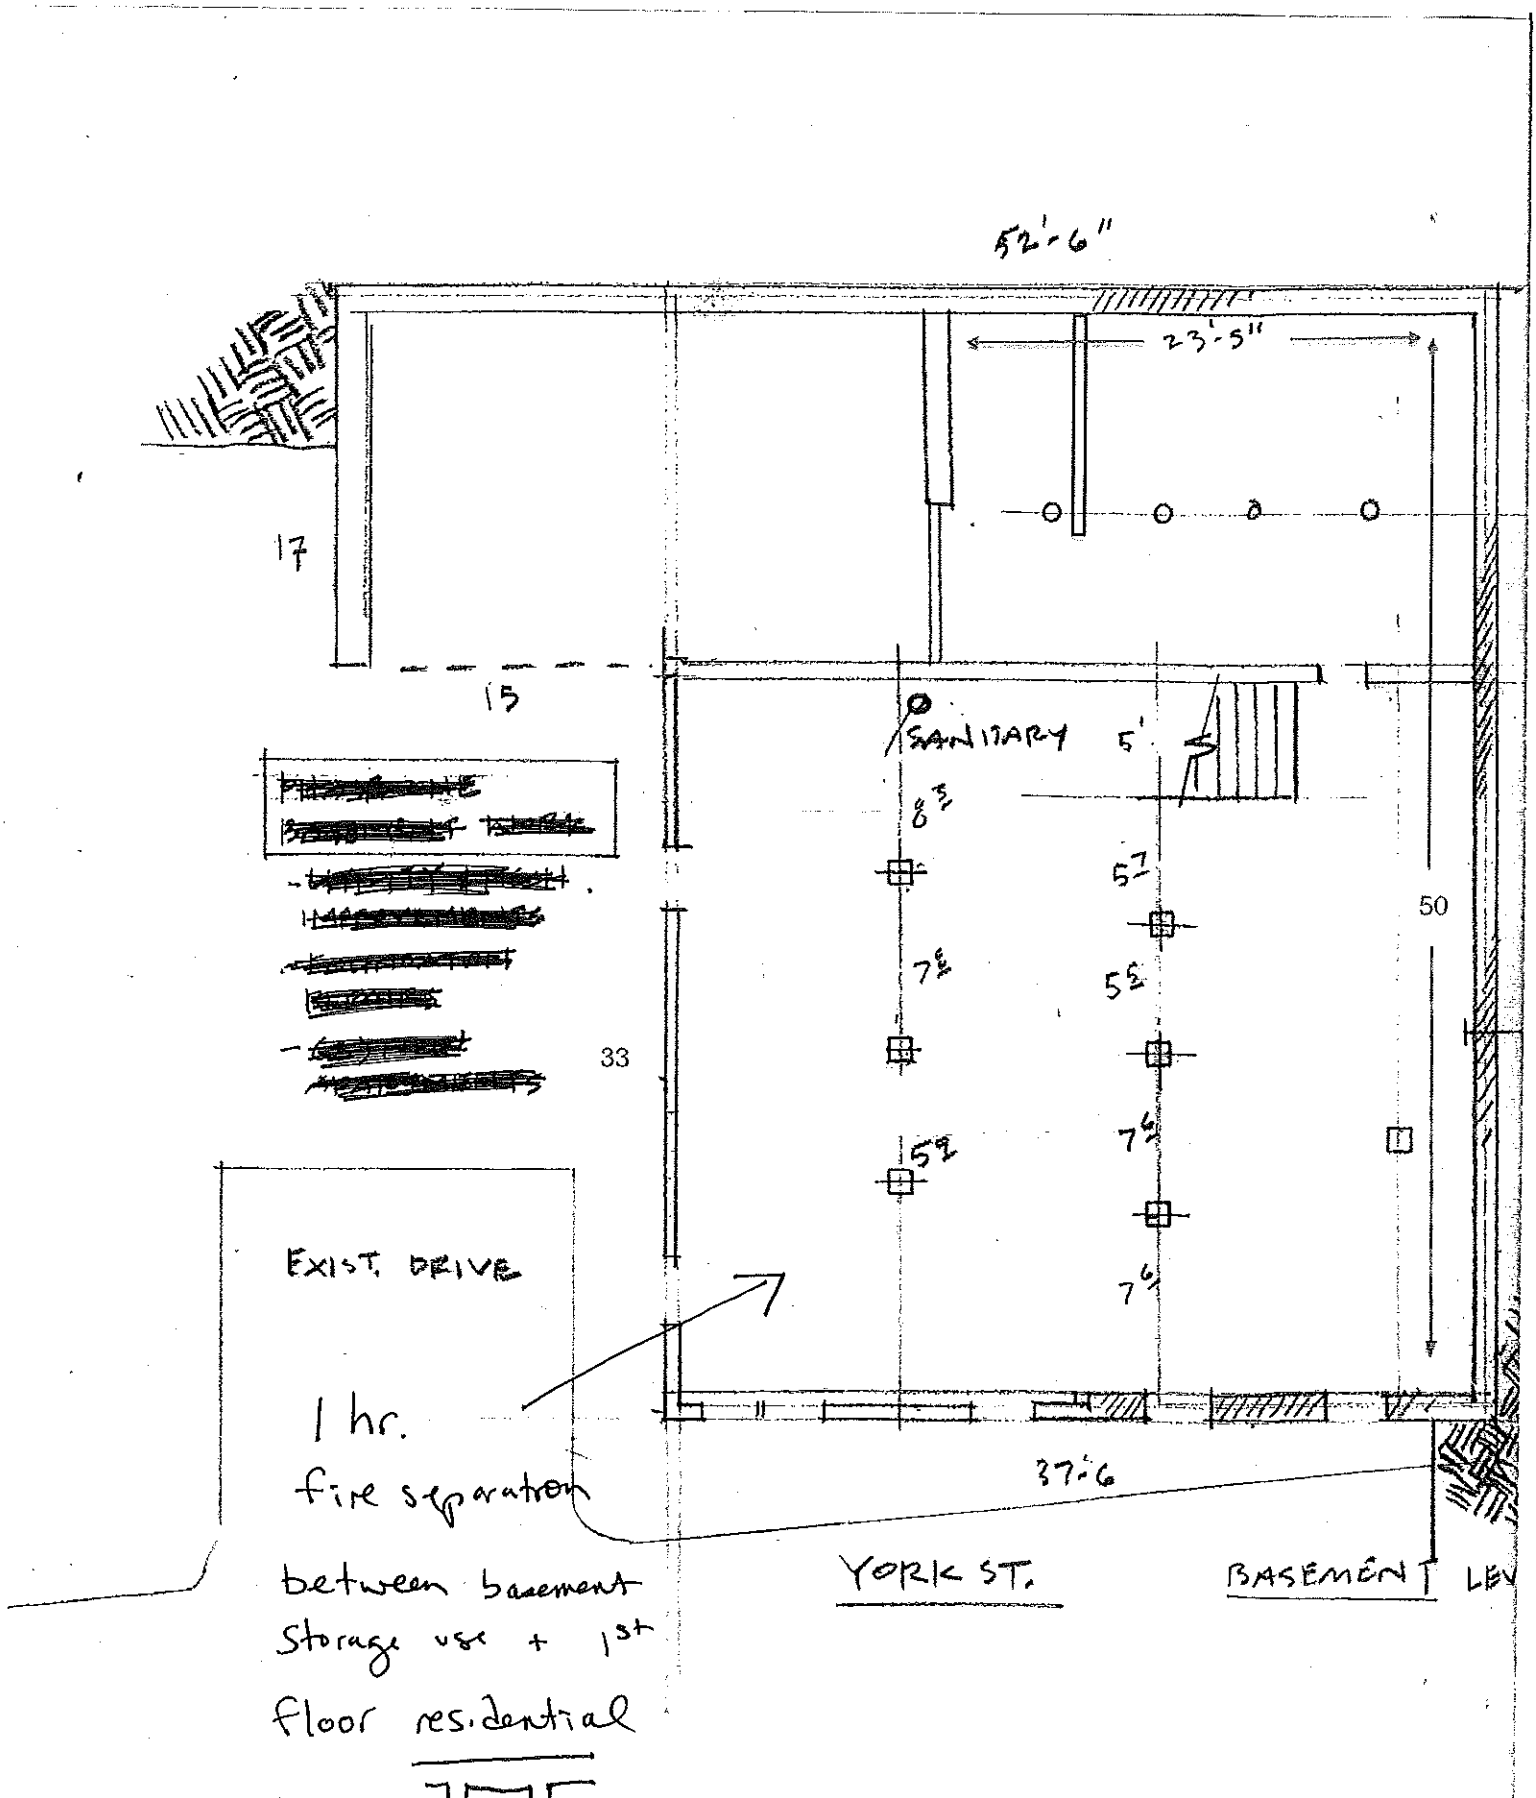

cross-section:

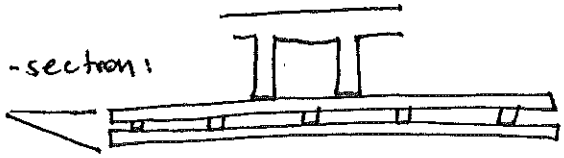

5/8
Type X
(x2) w/resilient channel or

BASEMENT LEVEL