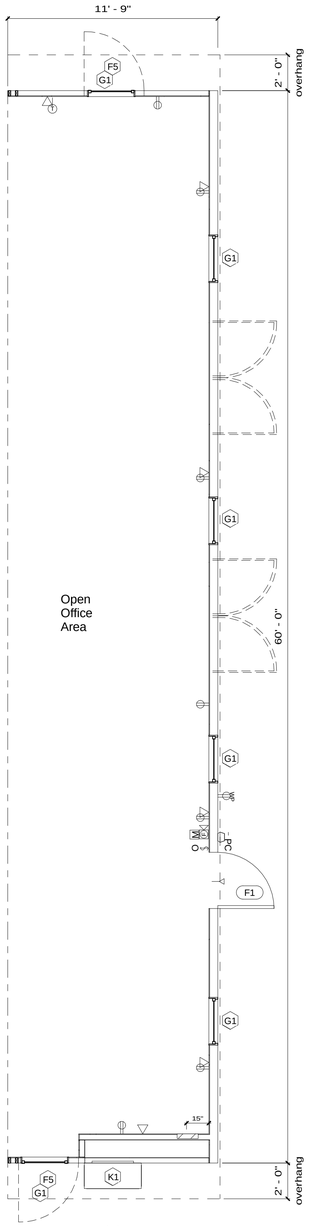

Mod # Rt SW

1 Floor Plan
1/4" = 1'-0"

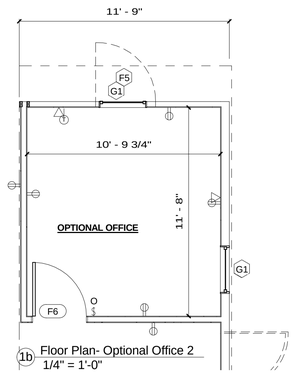

1b Floor Plan- Optional Office 2
1/4" = 1'-0"

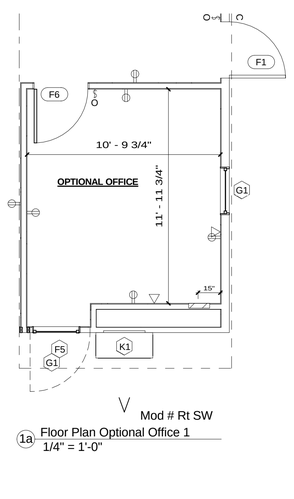

Mod # Rt SW

1a Floor Plan Optional Office 1
1/4" = 1'-0"

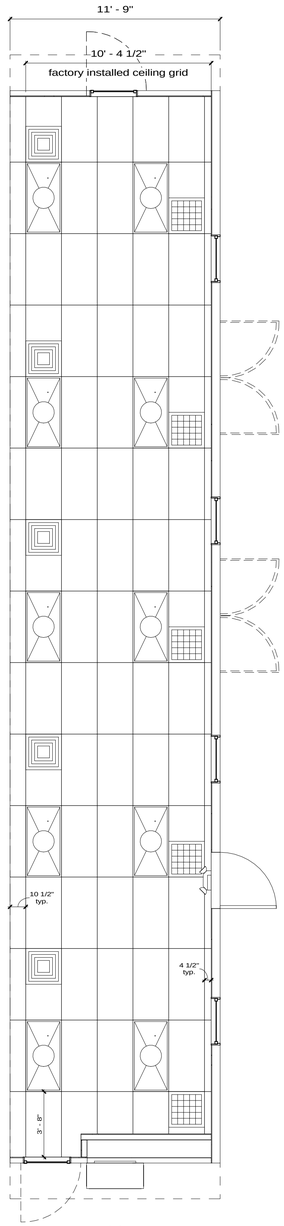

Mod # Rt SW

2 Ceiling Plan
1/4" = 1'-0"

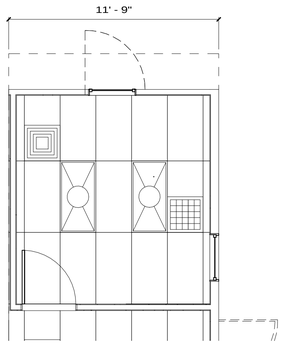

2b Ceiling Plan -Office 2 Opt
1/4" = 1'-0"

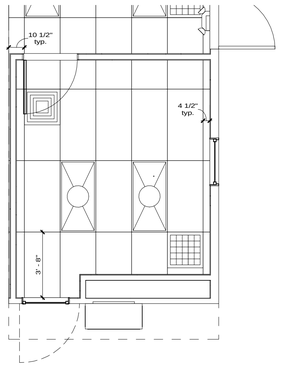

Mod # Rt SW

2a Ceiling Plan -Office 1 Opt
1/4" = 1'-0"

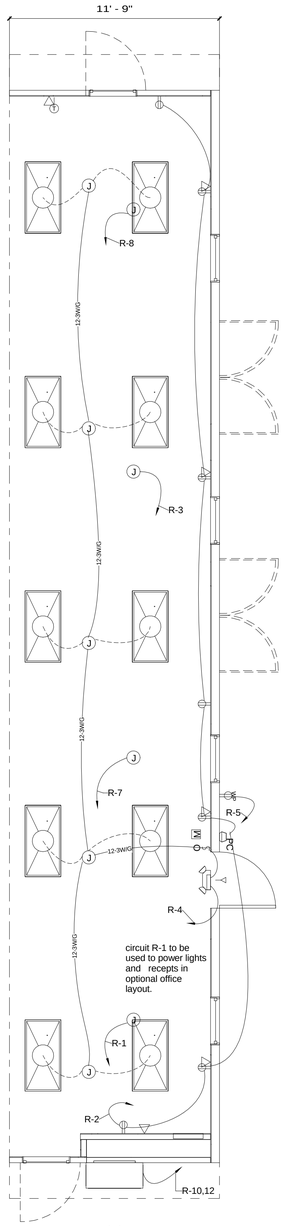

Mod # Rt SW

3 Electrical Plan
1/4" = 1'-0"

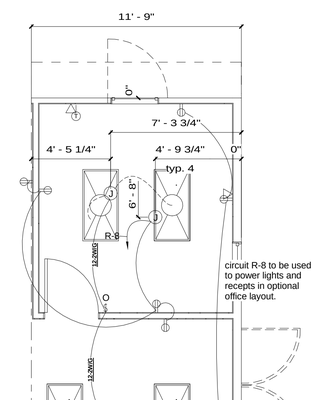

3b Elecrtrical Plan- Optional Office 2
1/4" = 1'-0"

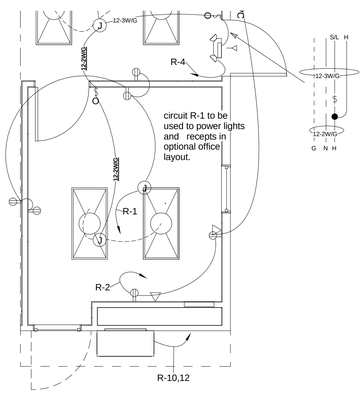

Mod # Rt SW

3a Electrical Plan- Optional Office 1
1/4" = 1'-0"

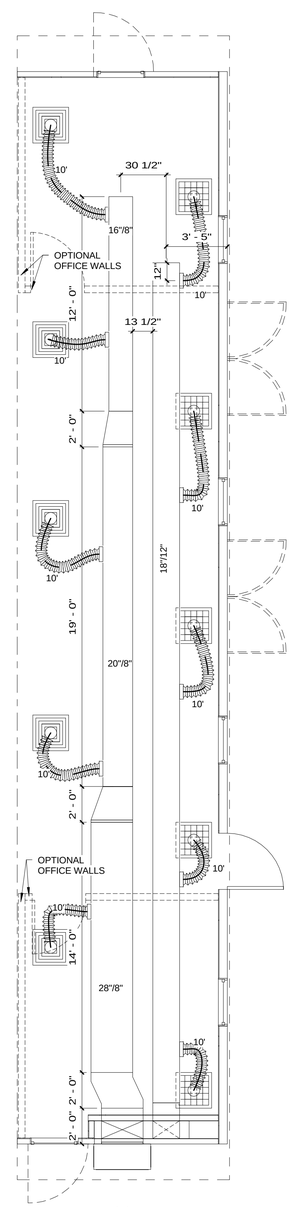

Mod # Rt SW

4 HVAC Plan
1/4" = 1'-0"

Legend

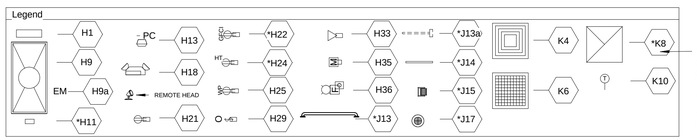

Note: Identification hexagons on the drawings and in the symbol legend correspond to the project specifications. The letter in the hexagon matches the specification section, the number in the hexagon matches the section number.
* denotes items only in right sidewall modules with restrooms

T.R ARNOLD & ASSOCIATES, INC.
P.O. Box 1081
Elkhart, IN 46514
State(s) New Jersey - IBC
Accredited Evaluation and Inspection Agency
This document is certified as being in conformance with State Building Codes.
Date Jul 17, 2015
Approval of this document does not authorize or approve any omission or deviation from the requirements of applicable State Laws.

No.	Description	Date

No.	Description	Date

THIS DRAWING AND ALL INFORMATION CONTAINED HEREON IS THE PROPERTY OF WHITLEY MFG. CO. INC., AND IS NOT TO BE REPRODUCED WITHOUT THE EXPRESS PERMISSION OF WHITLEY MFG. CO., INC. WHITLEY MFG. CO. INC., ASSUMES NO RESPONSIBILITY FOR UNAUTHORIZED USE OF THIS DRAWING.

WHITLEY MANUFACTURING
201 WEST FIRST STREET
P.O. BOX 496
SOUTH WHITLEY, IN 46787
PHONE: 260.723.5131
FAX: 260.723.6396
www.whitleyman.com

2756 FORT WAYNE ROAD
P.O. BOX 505
ROCHESTER, IN 46975
PHONE: 574.223.4934
FAX: 574.223.8779

64 HESS ROAD
LEOLA, PA 17540
PHONE: 717.656.2081
FAX: 717.656.8149

Drawn By: LRS-SUB
Checked By: PG
Rev:

RIGHT SIDEWALL

FLOOR/REFLECTED CEILING/ELECTRICAL/MECHANICAL PLAN

Model# 7111

64'X12' (60'-0"x11'-9" modules)

Serial No.	Date: 3-9-15
Quote No.	Scale: 1/4" = 1'-0"
Model No. 7111	Page No. A2.1R.
Job No.	

6/24/2015 12:09:30 PM