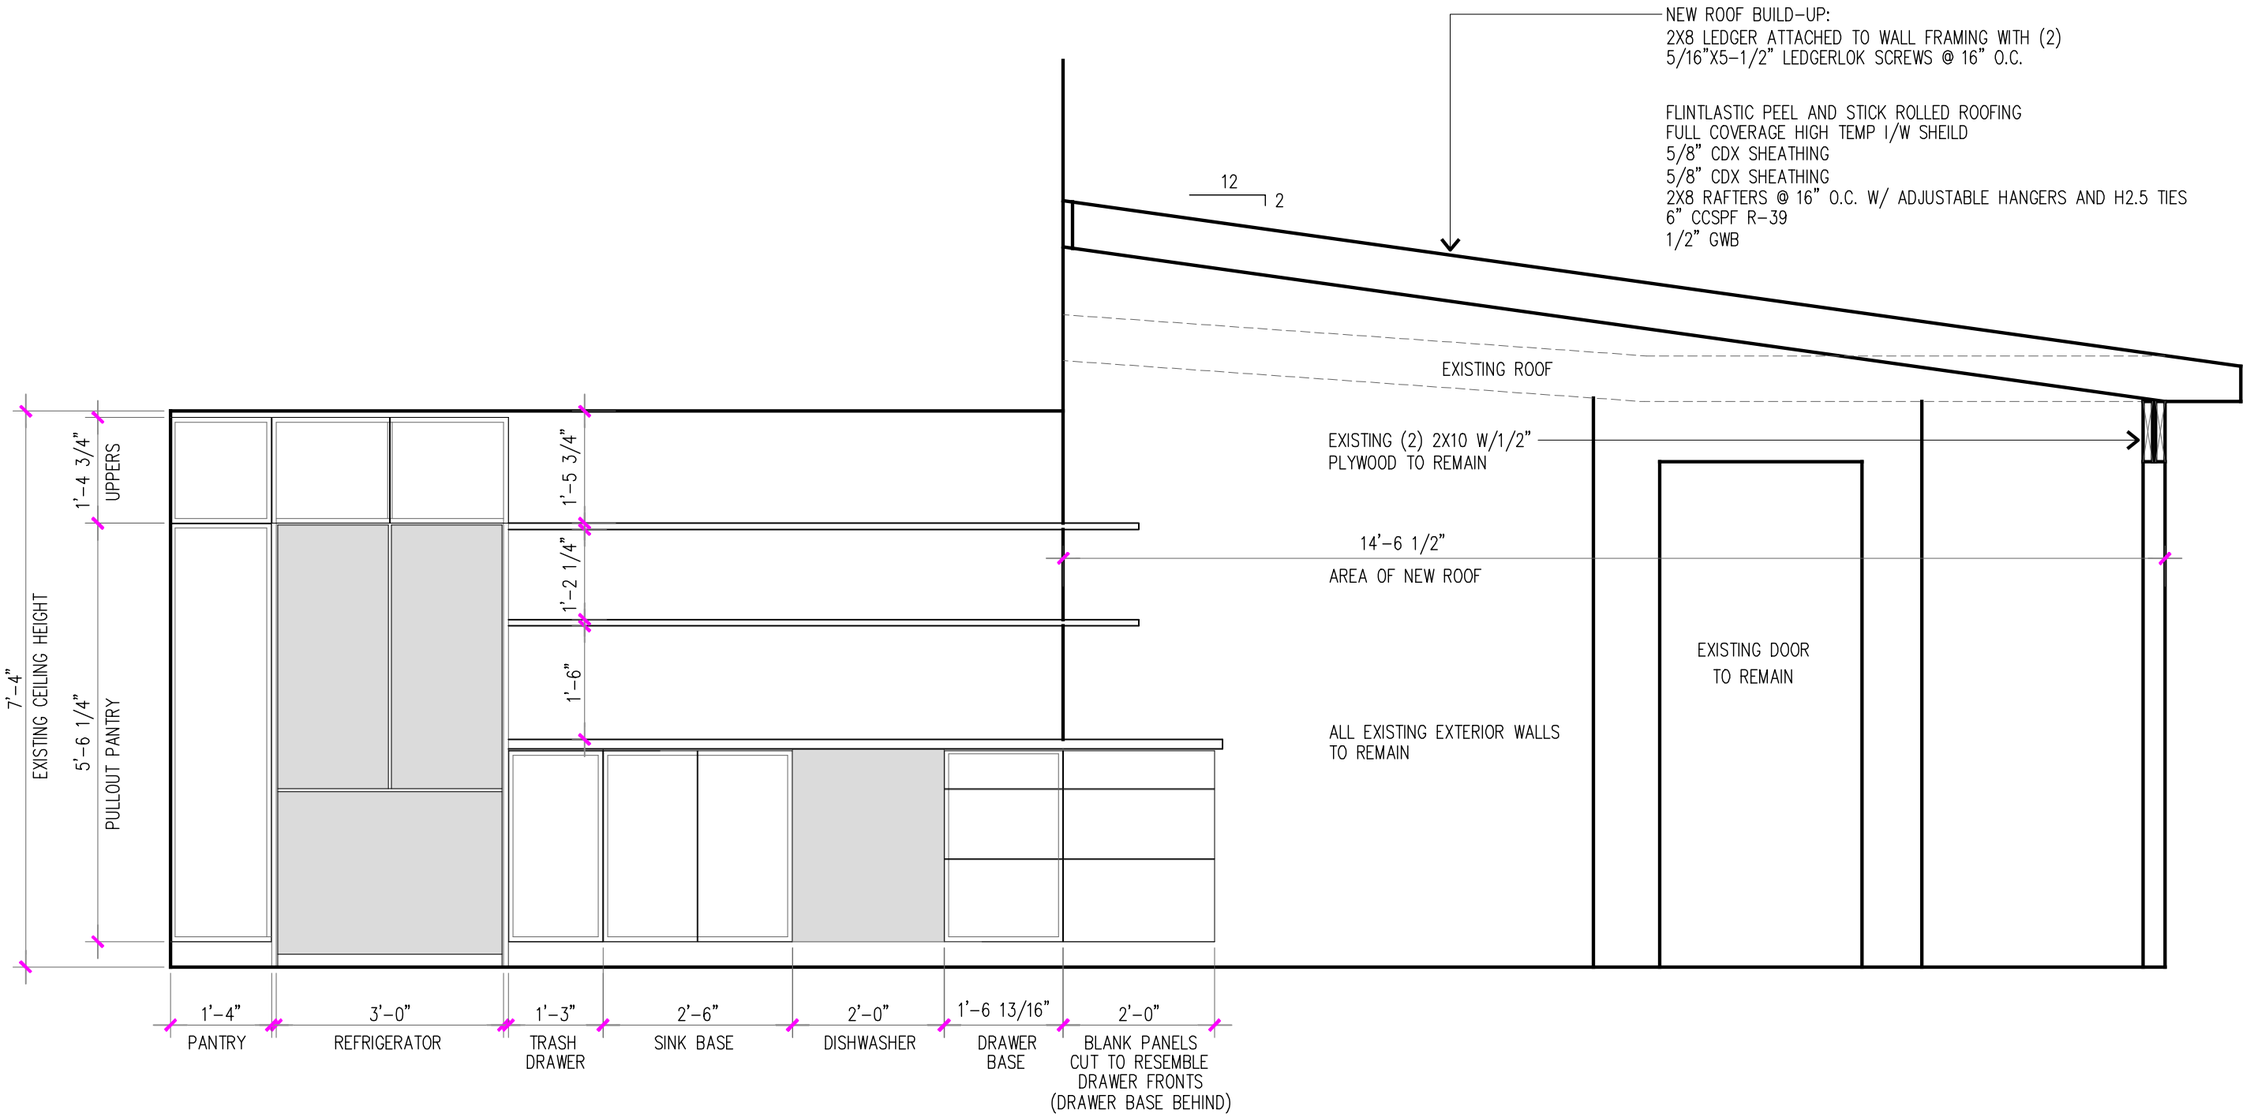

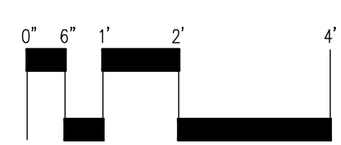

pr portland renovations
1617 ambassador street
portland · maine · 04101
t 207.774.2207
www.portlandrenovations.com

DANFORTH STREET RESIDENCE

314 DANFORTH STREET PORTLAND, MAINE

title

KITCHEN SECTION

by RvW

date 05.27.16

scale 1/2"=1'-0"

[redacted]

A2.0