CONCEPT SITE PLAN

WILLISTON WEST CHURCH
PORTLAND, MAINE

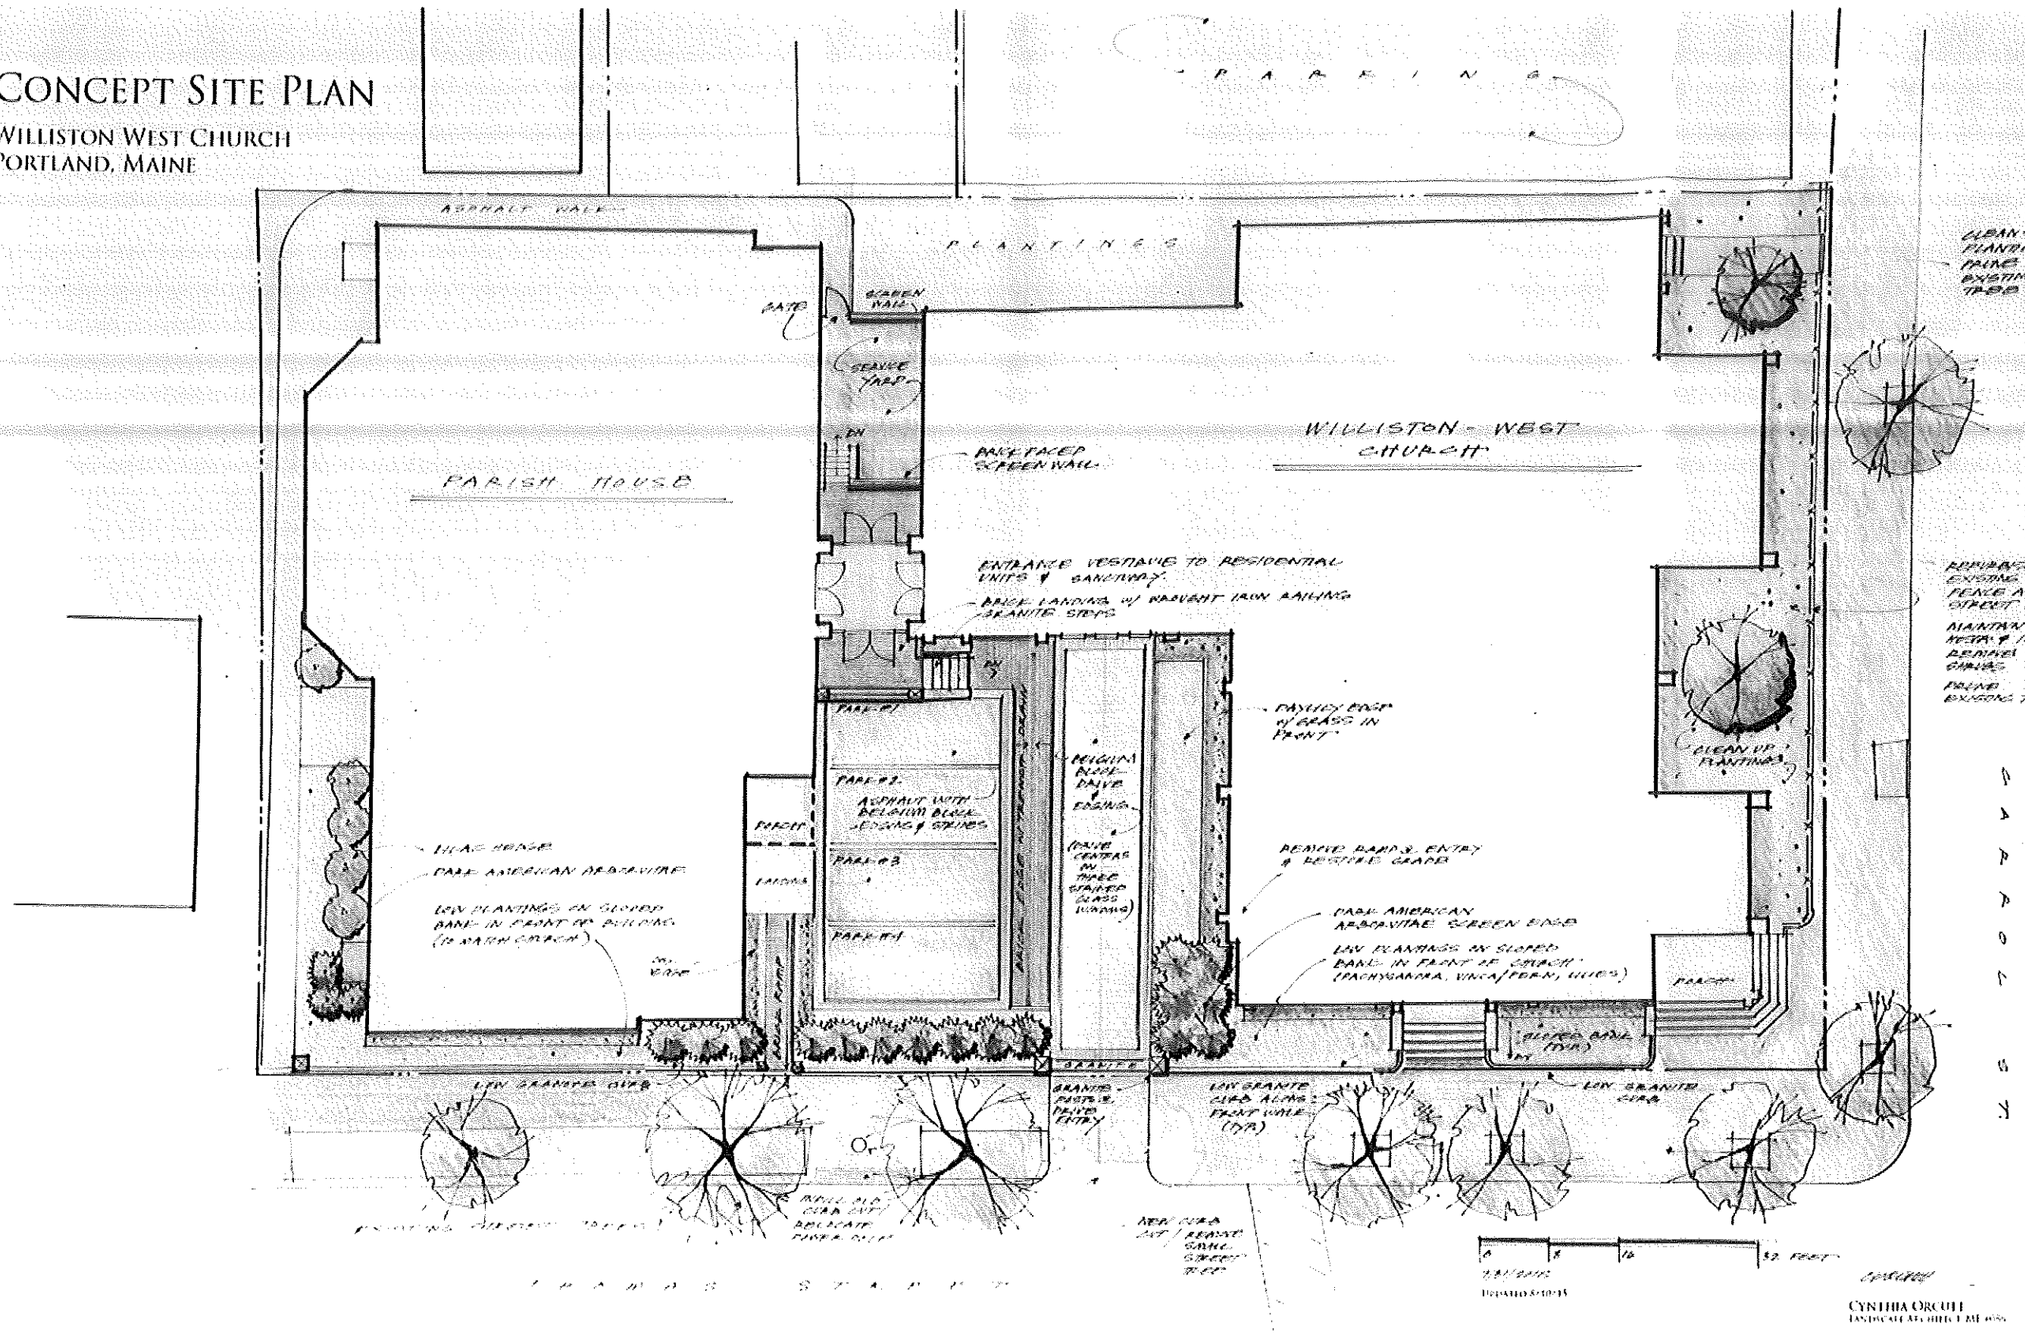

GARRISON CONSULTING

ORCUTT CONSULTING