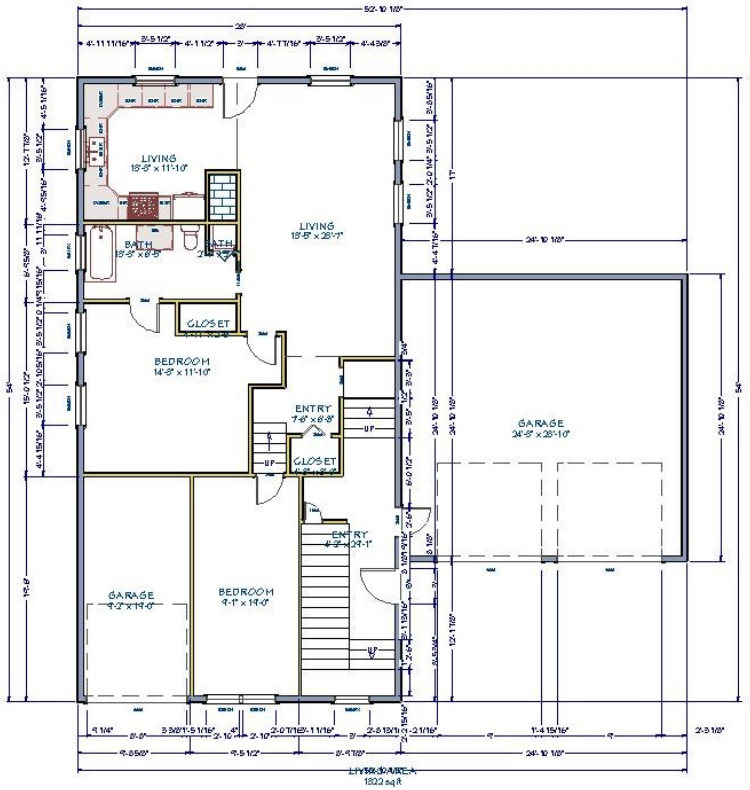

DRAWN/CHECKED BY:	SMSC
PROJECT DESCRIPTION:	179 VAUGHAN STREET PORTLAND, ME
SHEET TITLE:	FIRST FLOOR
DATE:	1/11/2018
SCALE:	1/4" = 1'
SHEET:	A-1

1st Floor