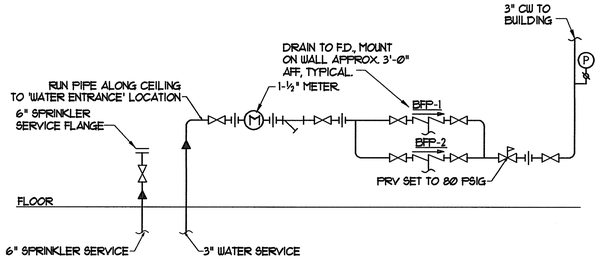

WATER ENTRANCE DETAIL

NTS

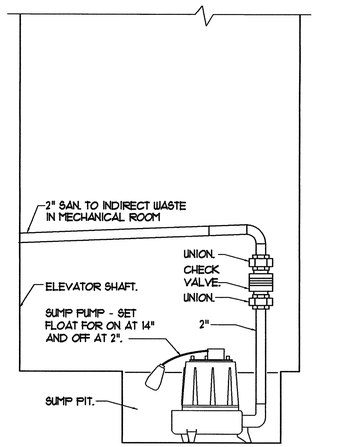

ELEVATOR SUMP PUMP PIPING DETAIL

NTS

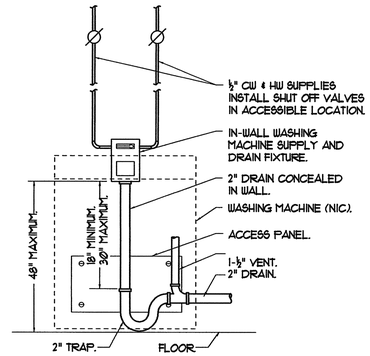

WASHING MACHINE HOOK-UP DETAIL

NTS

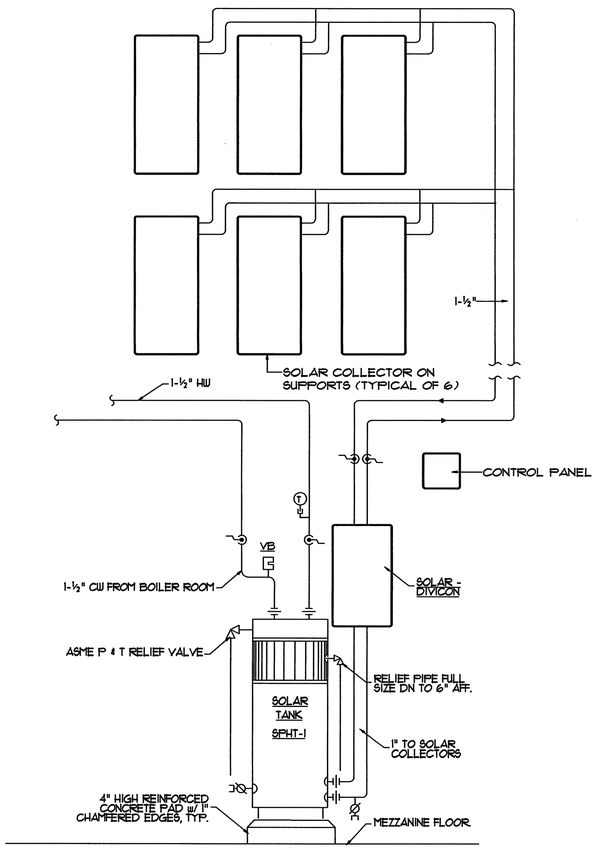

SOLAR DOMESTIC HOT WATER HEATING PIPING DIAGRAM

NTS

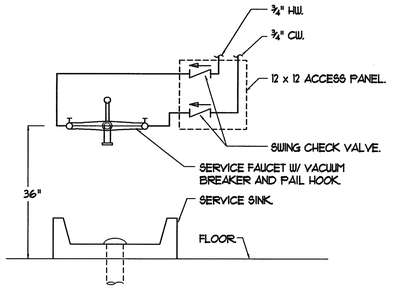

MOP BASIN INSTALLATION DETAIL

NTS

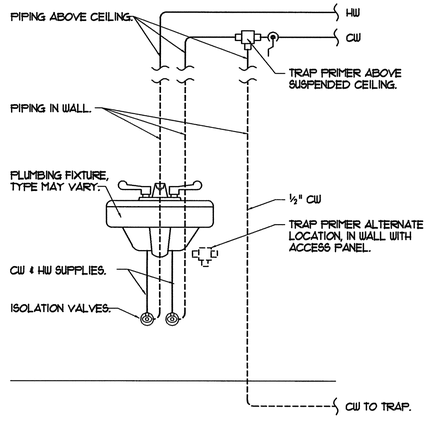

TRAP PRIMER CONNECTION DETAIL

NTS

NOTE - ALL FLOOR DRAINS SHALL HAVE TRAP PRIMERS, CONNECT TO NEAREST FIXTURE.

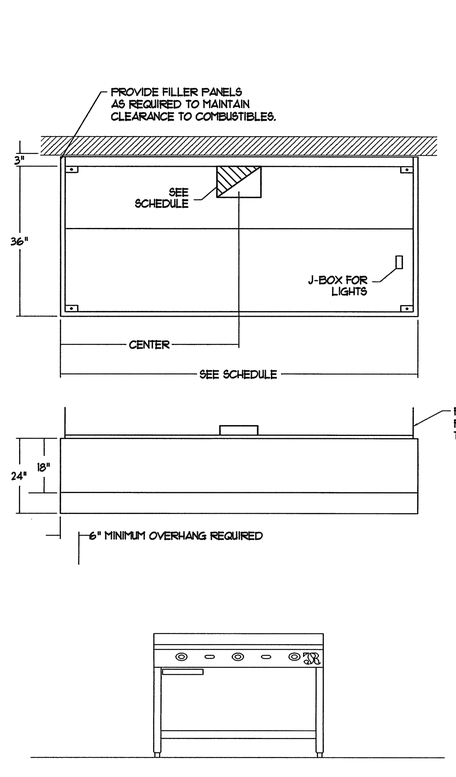

KITCHEN HOOD (KH-1) DETAILS

NTS

BENNETT ENGINEERING
MECHANICAL • ELECTRICAL
(207) 865-9475

STATE OF MAINE
STEPHEN P. DOEL
NO. 9507
LICENSED PROFESSIONAL ENGINEER

Gawron Turgeon
ARCHITECTS
29 Black Point Road
Scarborough, Maine 04074
www.gawronturgeon.com
207-883-6307 tel 207-883-0361 fax

FLORENCE HOUSE

190 VALLEY STREET
PORTLAND, MAINE

REVISIONS		
#	DATE	DESCRIPTION
1	4.03.07	CONTRACT ZONE SUBMISSION
2	5.01.07	CONTRACT ZONE SUBMISSION
3	7.10.07	CONTRACT ZONE SUBMISSION
4	9.04.07	SITE PLAN AND SUBDIVISION REVIEW
5	10.02.07	FINAL SITE PLAN REVIEW
6	11.15.07	50% REVIEW SET
7	12.04.07	50% MAINE HOUSING REVIEW SET
8	05.02.08	90% MAINE HOUSING REVIEW SET
9	07.31.08	100% MAINE HOUSING REVIEW SET
10	09.02.08	100% BID DOCUMENTS

DATE:	09/02/08
PROJECT #	100405
DRAWN BY:	JMV
CHECKED BY:	SPDoel
DRAWING SCALE	AS NOTED

SHEET TITLE

MECHANICAL DETAILS

M306

© COPYRIGHT 1985-2008
REPRODUCTION OR REUSE OF THIS DOCUMENT WITHOUT WRITTEN PERMISSION OF GAWRON TURGEON ARCHITECTS IS PROHIBITED