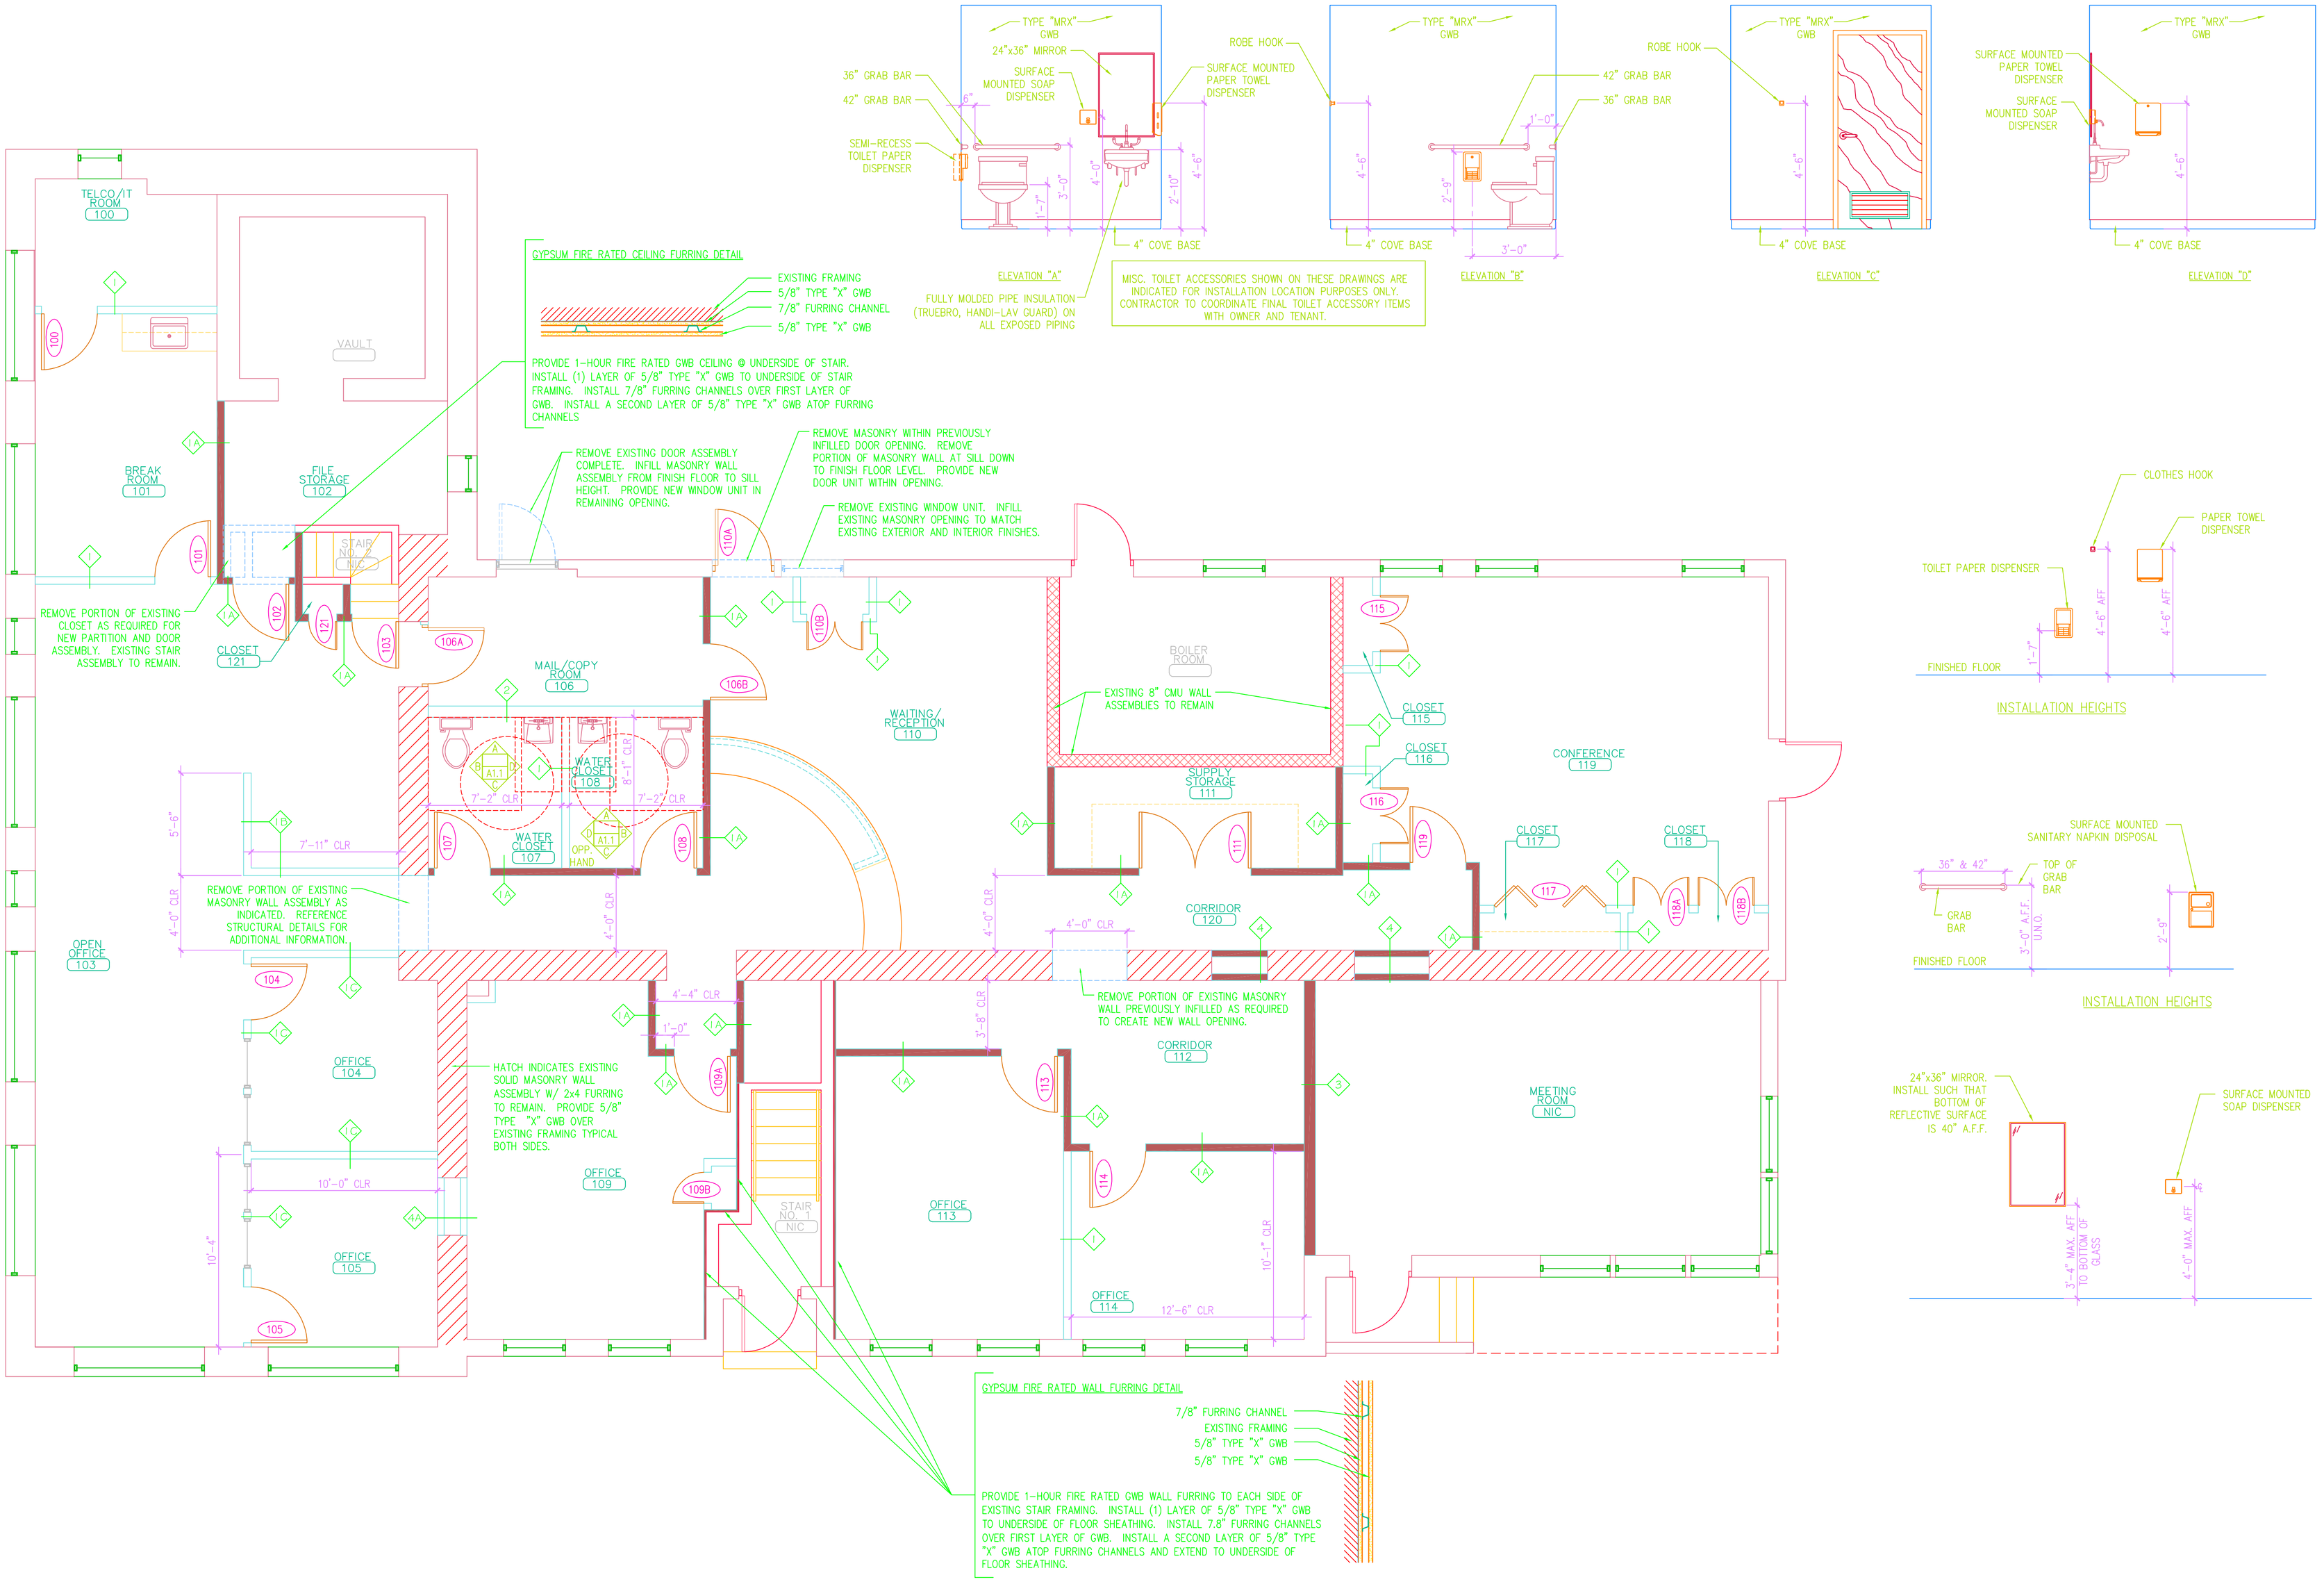

A

FIRST FLOOR RENOVATION PLAN

SCALE: 1/4" = 1'-0"

REFERENCED FROM:

ARCHITECTURAL AND ELECTRICAL LIFE SAFETY DRAWINGS ISSUED FOR PERMITTING

CWS Architects

434 Cumberland Avenue
Portland, ME 04101
Phone: (207) 774-4441
Fax: (207) 774-4016
www.CWSarch.com

959 CONGRESS STREET
RENOVATIONS
FOR HRH INSURANCE
959 CONGRESS STREET
PORTLAND, MAINE
04101

Owner:
KEY LLC
50 PORTLAND PIER
SUITE 400
PORTLAND, MAINE 04101

REVISIONS:
Date:
Description:

Drawing title:
FIRST FLOOR RENOVATION PLAN

Scale: 1/4" = 1'-0"
Date: Progress 05/11/05
CWS Proj. No.:

Drawing Number:
A1.1