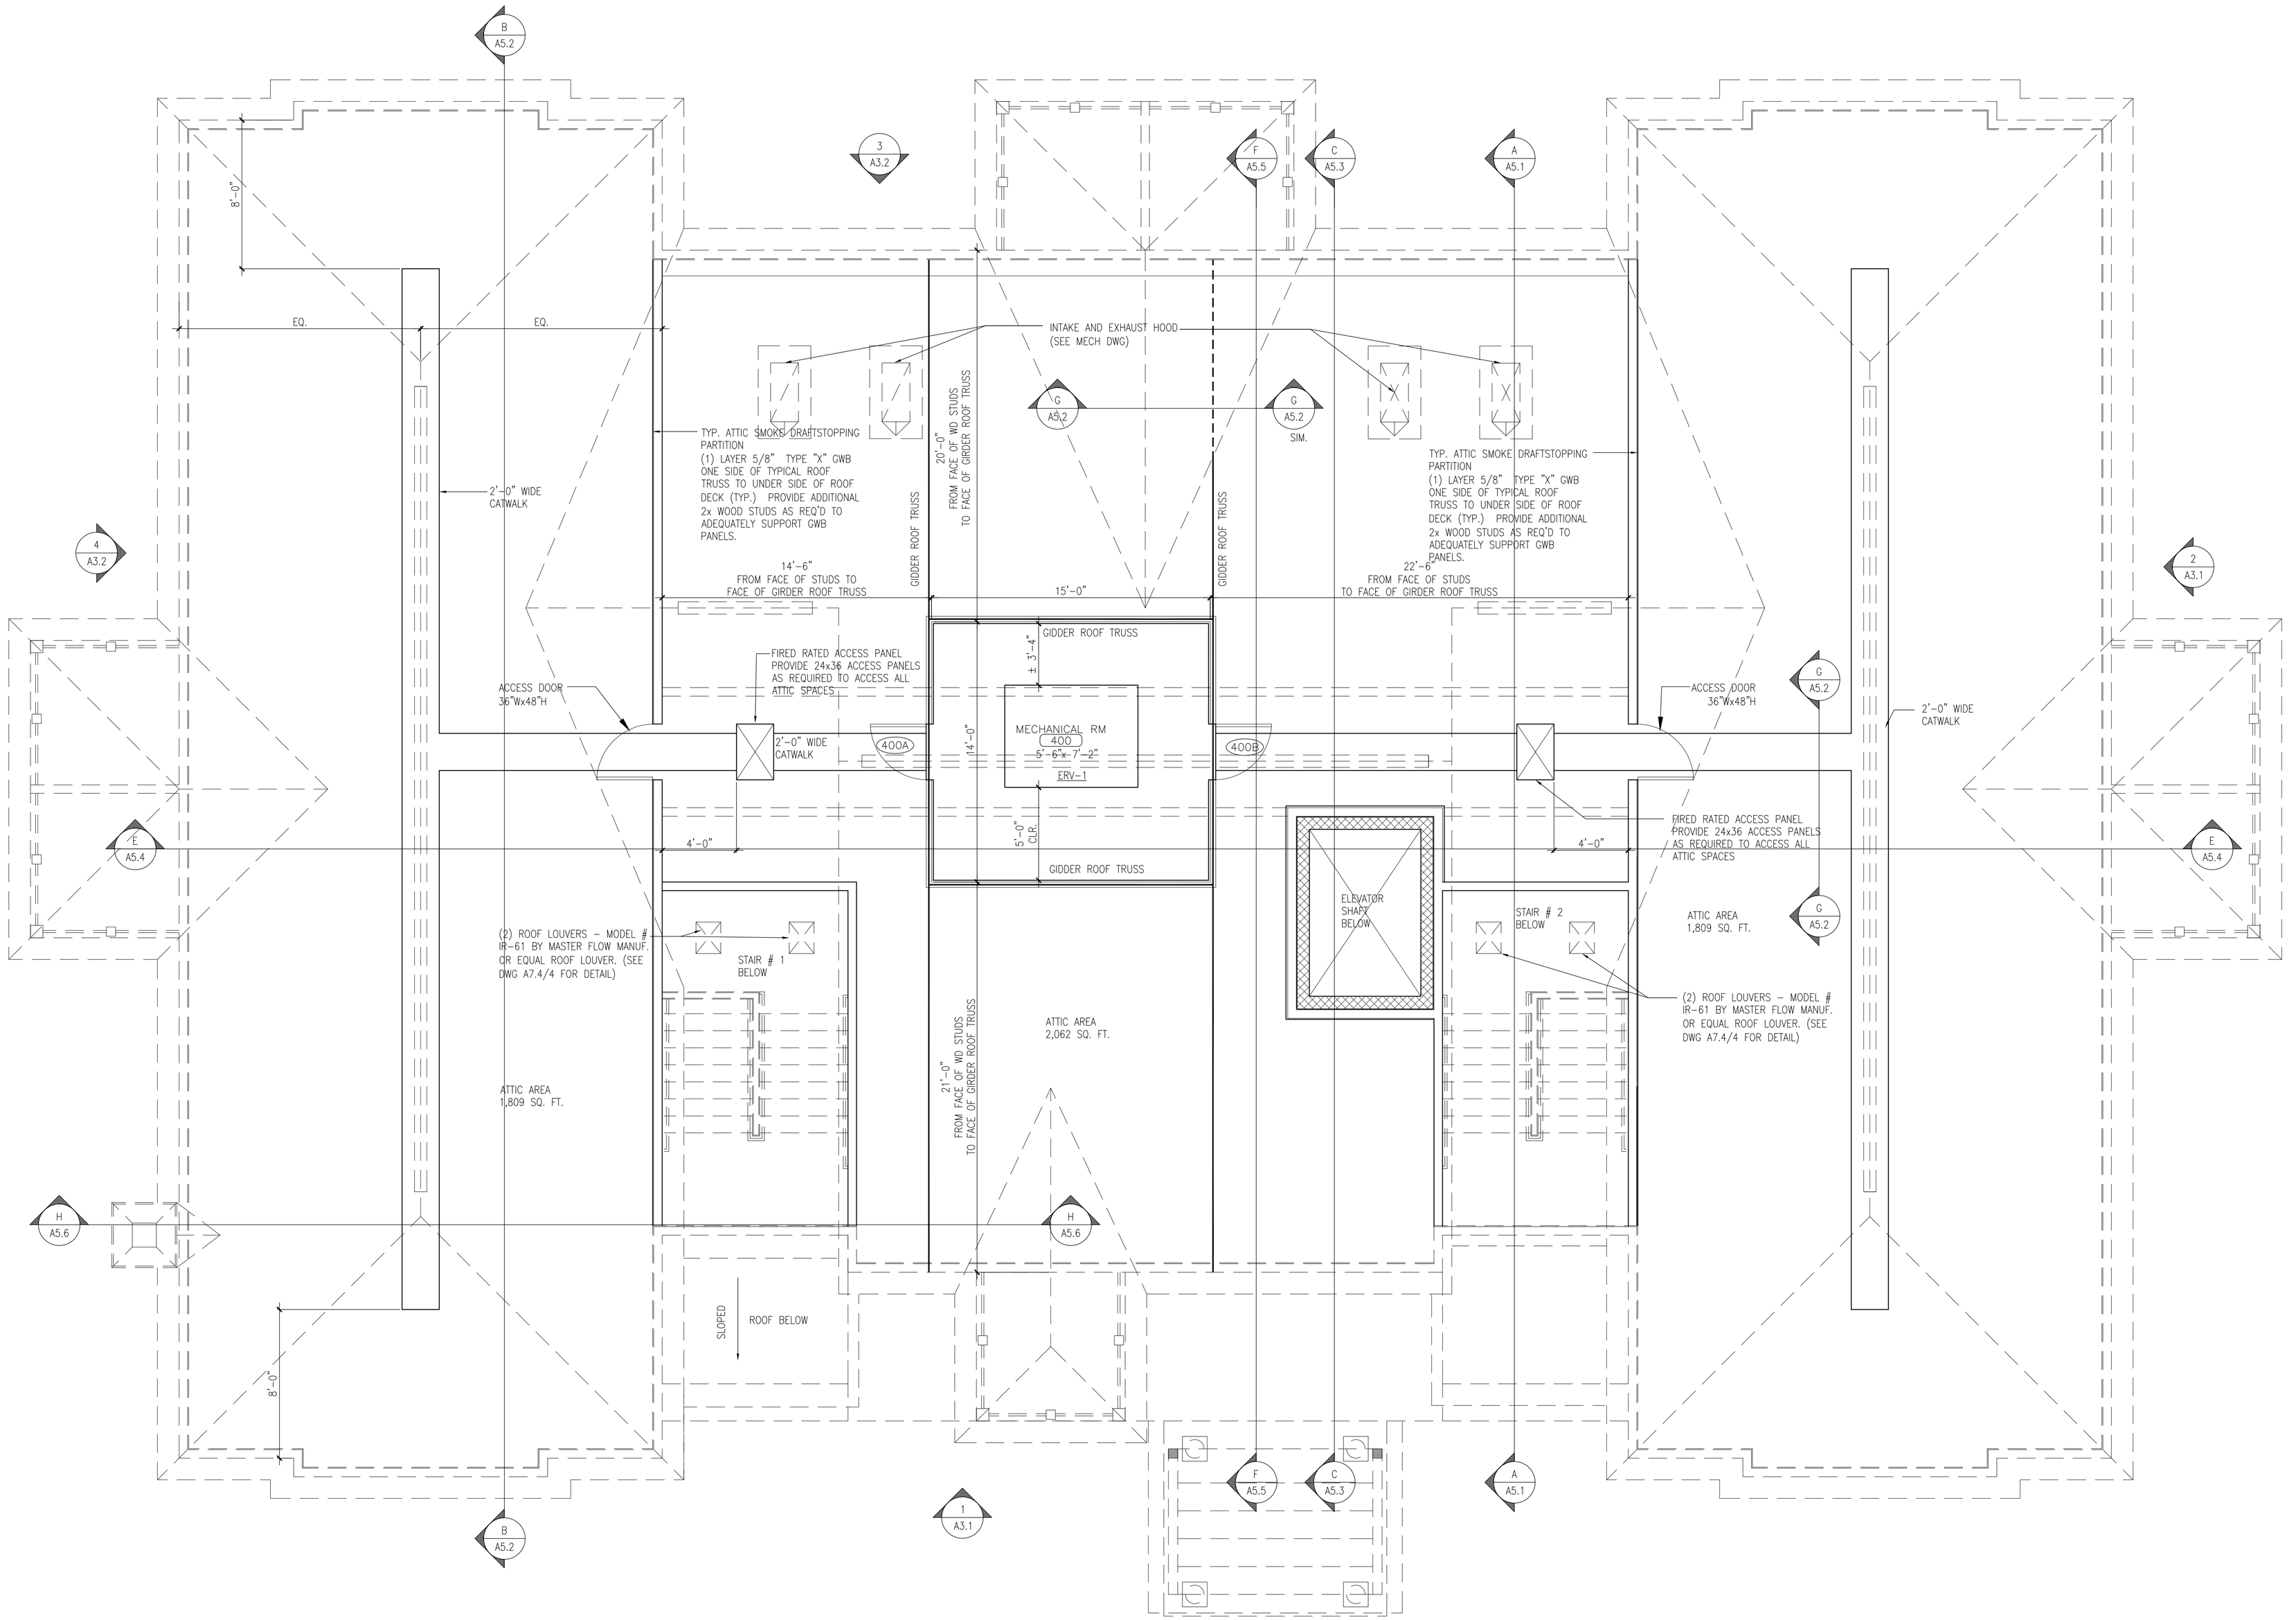

1 ATTIC PLAN

REFERENCED FROM:

SCALE: 1/4" = 1'-0"

CWS Architects

Architecture
Space Planning
Value Design

434 Cumberland Avenue
Portland, ME 04101
Phone: (207)774-4441
Fax: (207)774-4016

www.CWSarch.com

Owner:

FORE RIVER HOUSING LP

C/O AVESTA

307 CUMBERLAND AVE.

PORTLAND, MAINE 04101

Client:

FORE RIVER APARTMENTS

63 Frederic Street

Portland, Maine

Project No: 04416 FRA

Drawing Title:

ATTIC FLOOR PLAN

Scale: 1/4" : 1'-0"

Date: 2/21/2005

Revisions:

Drawing Number:

A1.4