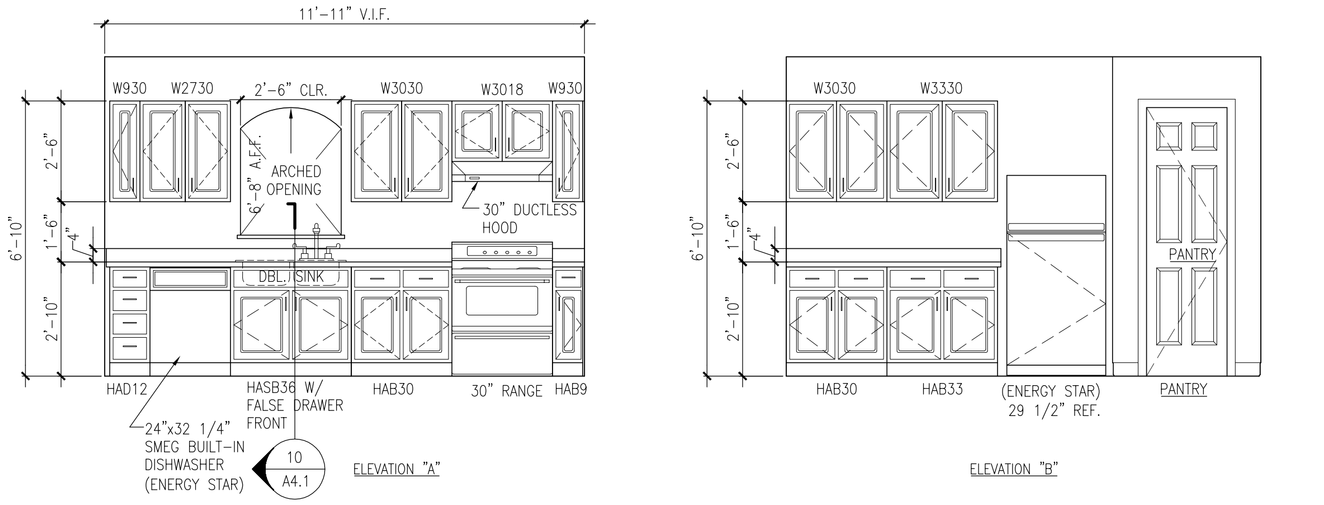

1 KITCHEN - 2 BEDROOM

REFERENCED FROM: SCALE: 3/8" = 1'-0"

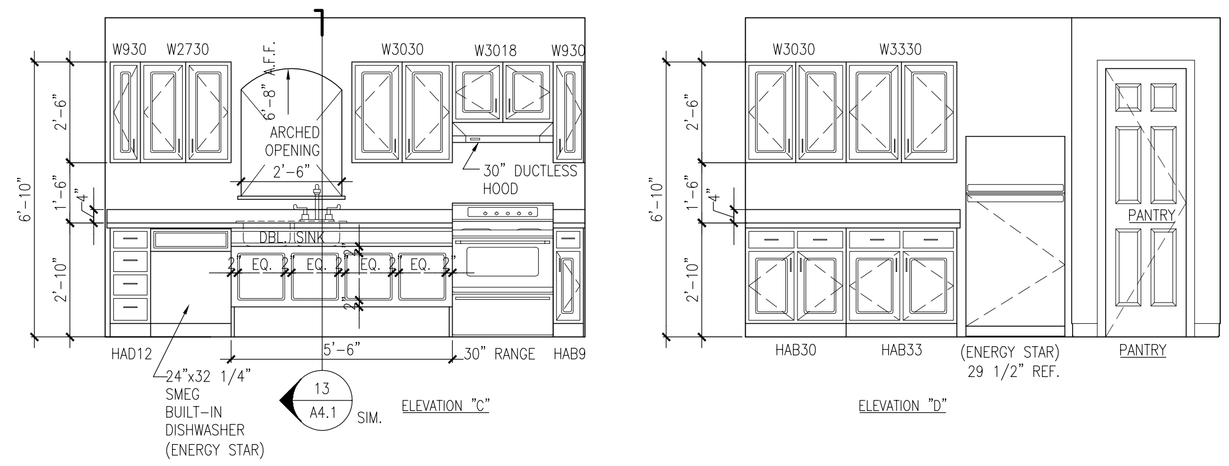

2 KITCHEN - H.C. 2 BEDROOM

REFERENCED FROM: SCALE: 3/8" = 1'-0"

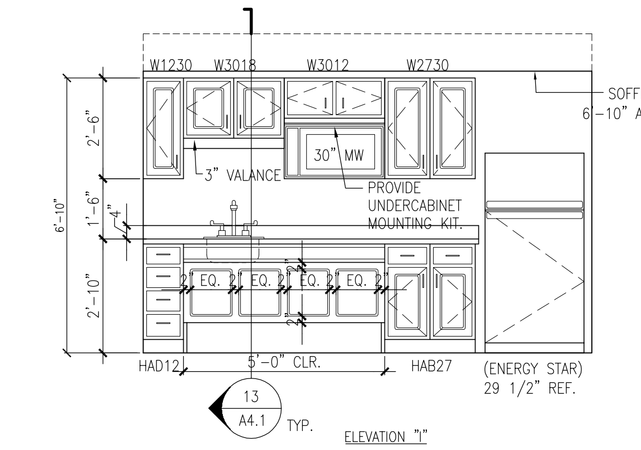

3 KITCHEN -COMMUNITY ROOM

REFERENCED FROM: SCALE: 3/8" = 1'-0"

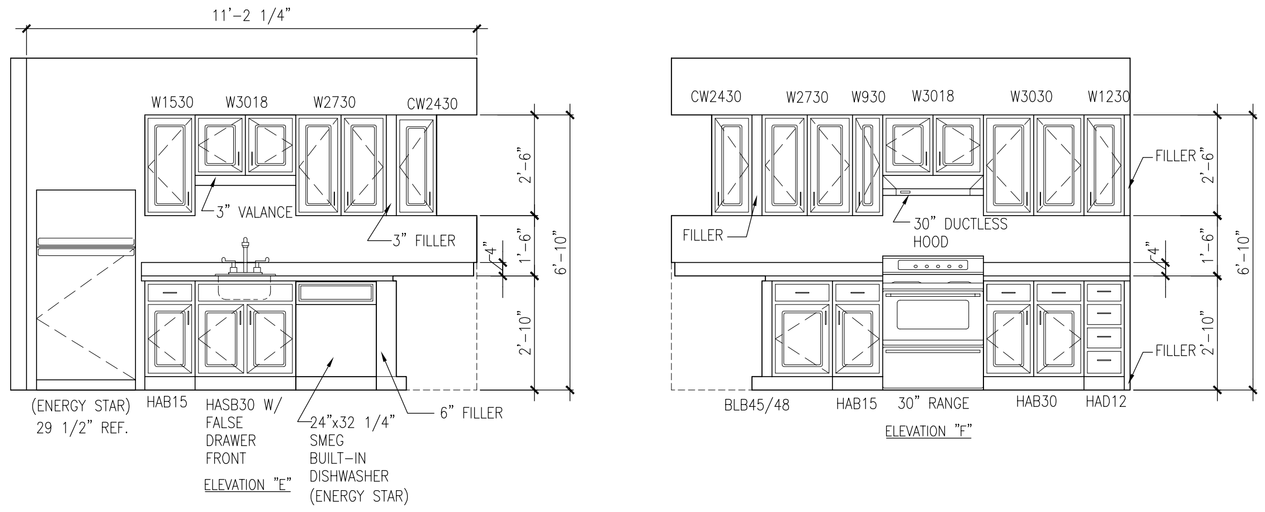

4 KITCHEN - 1 BEDROOM

REFERENCED FROM: SCALE: 3/8" = 1'-0"

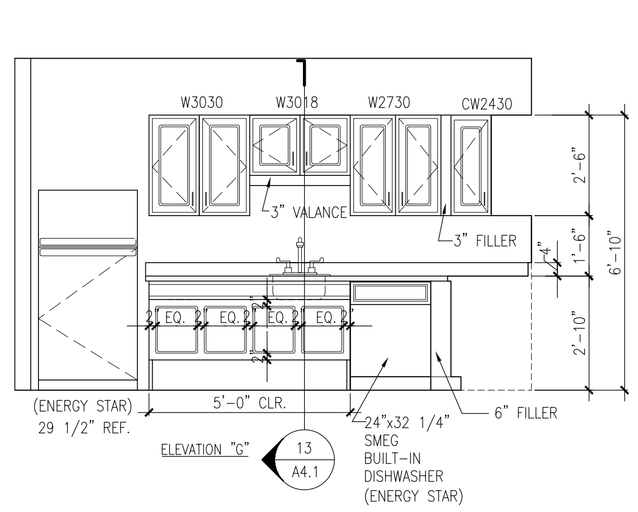

5 KITCHEN - H.C. 1 BEDROOM

REFERENCED FROM: SCALE: 3/8" = 1'-0"

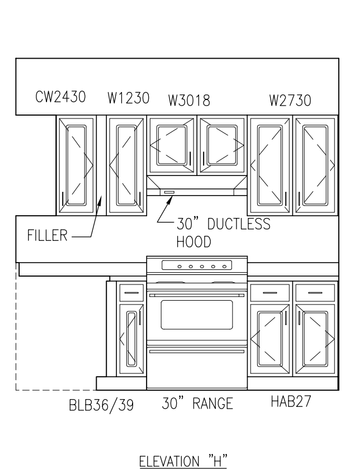

6 BOOKCASES @ COMMUNITY ROOM

REFERENCED FROM: SCALE: 3/8" = 1'-0"

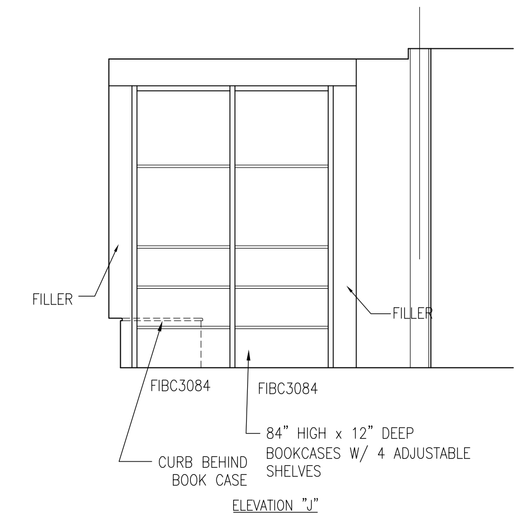

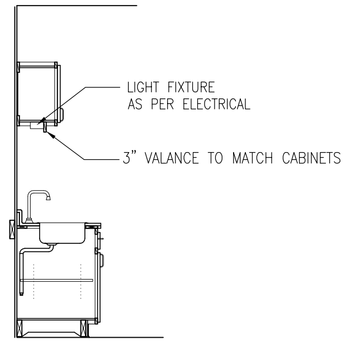

7 LIGHTING AND VALANCE (TYP.)

REFERENCED FROM: SCALE: 3/8" = 1'-0"

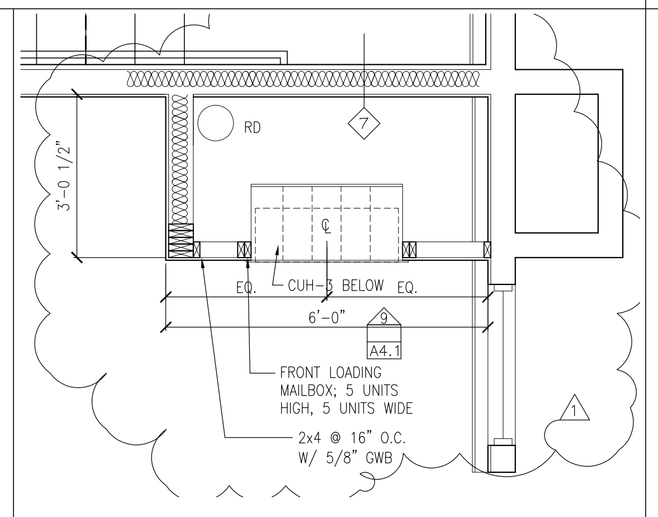

8 ENLARGED MAILBOX PLAN

SCALE: 3/8" = 1'-0"

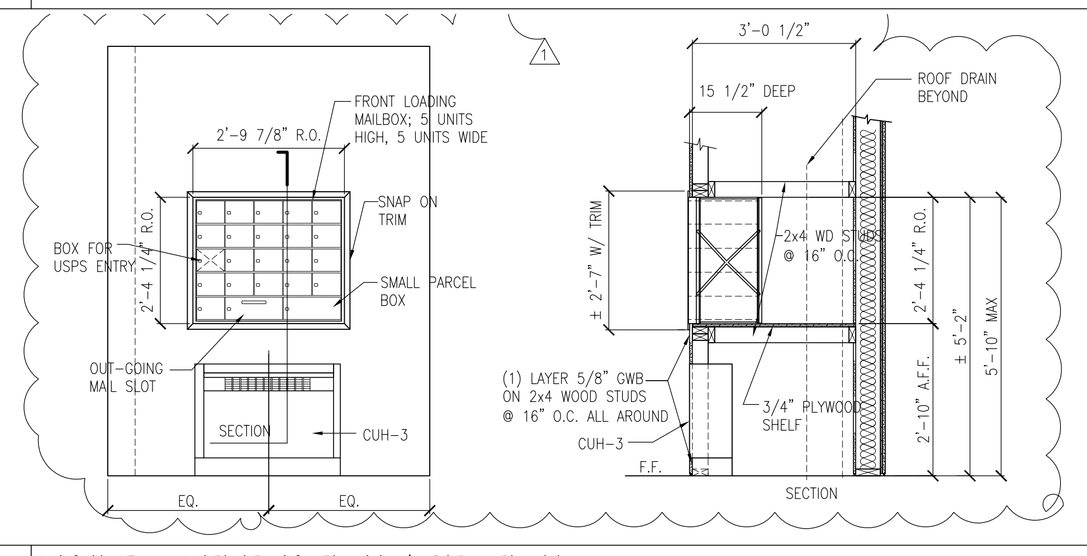

9 MAILBOX ELEVATION / SECTION

REFERENCED FROM: SCALE: 1/2" = 1'-0"

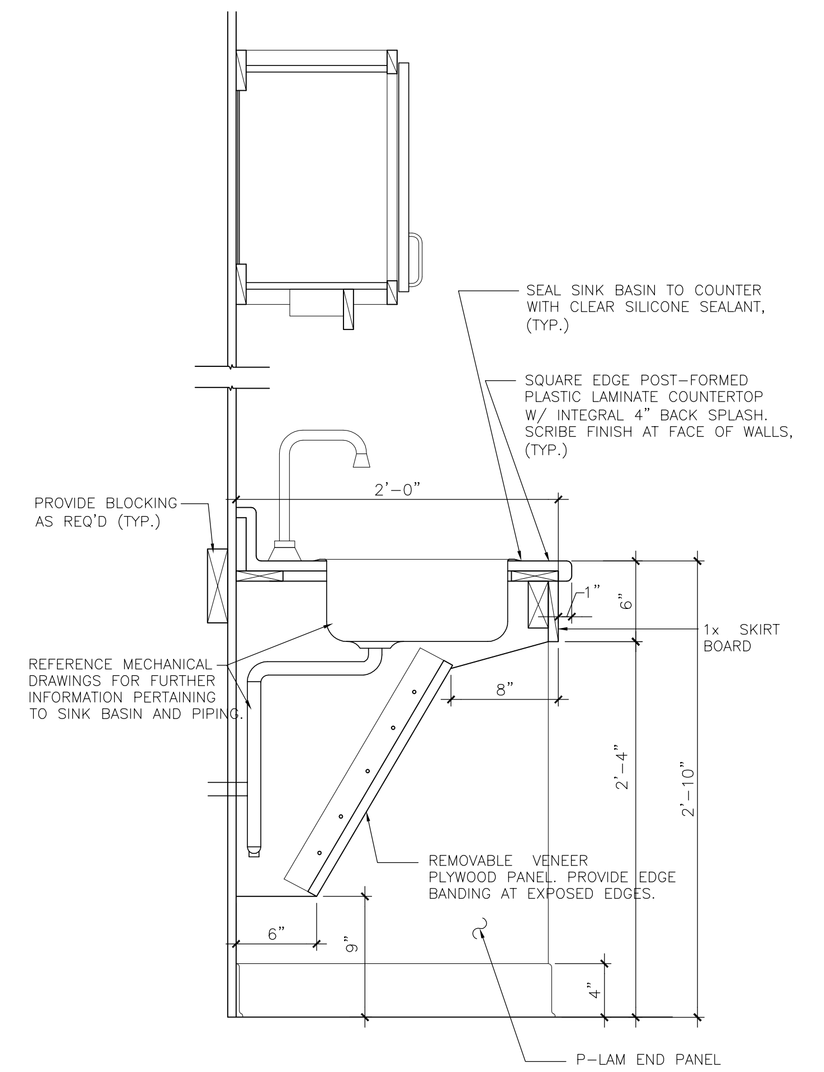

13 KITCHEN - H.C. SINK SECTION (TYP.)

REFERENCED FROM: SCALE: 1 1/2" = 1'-0"

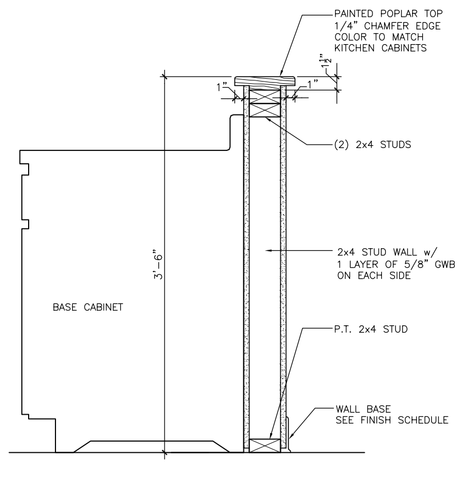

10 KITCHEN - LOW WALL @ SINK

REFERENCED FROM: SCALE: 1" = 1'-0"

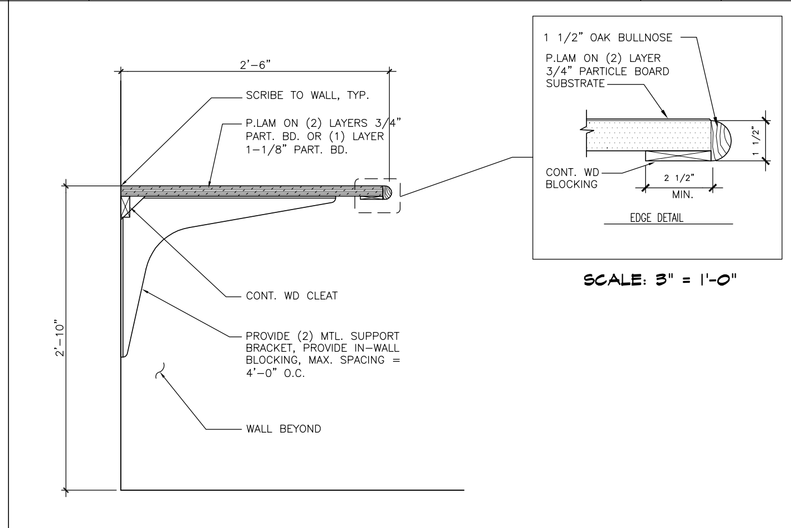

SCALE: 3" = 1'-0"

11 FOLDING TABLE @ LAUNDRY RM

REFERENCED FROM: SCALE: 1" = 1'-0"

12 -

REFERENCED FROM:

CWS Architects
Architecture
Space Planning
Value Design
434 Cumberland Avenue
Portland, ME 04101
Phone: (207)774-4441
Fax: (207)774-4016
www.CWSarch.com

Owner:
FORE RIVER HOUSING LP
C/O AVESTA
307 CUMBERLAND AVE.
PORTLAND, MAINE 04101

Client:

FORE RIVER APARTMENTS
63 Frederic Street
Portland, Maine

Project No: 04416 FRA

Drawing Title:
INTERIOR ELEVATIONS AND DETAILS

Scale: AS NOTED
Date: 2/21/2005
Revisions:
1 ADDENUM - 03/09/2005

Drawing Number:
A4.1