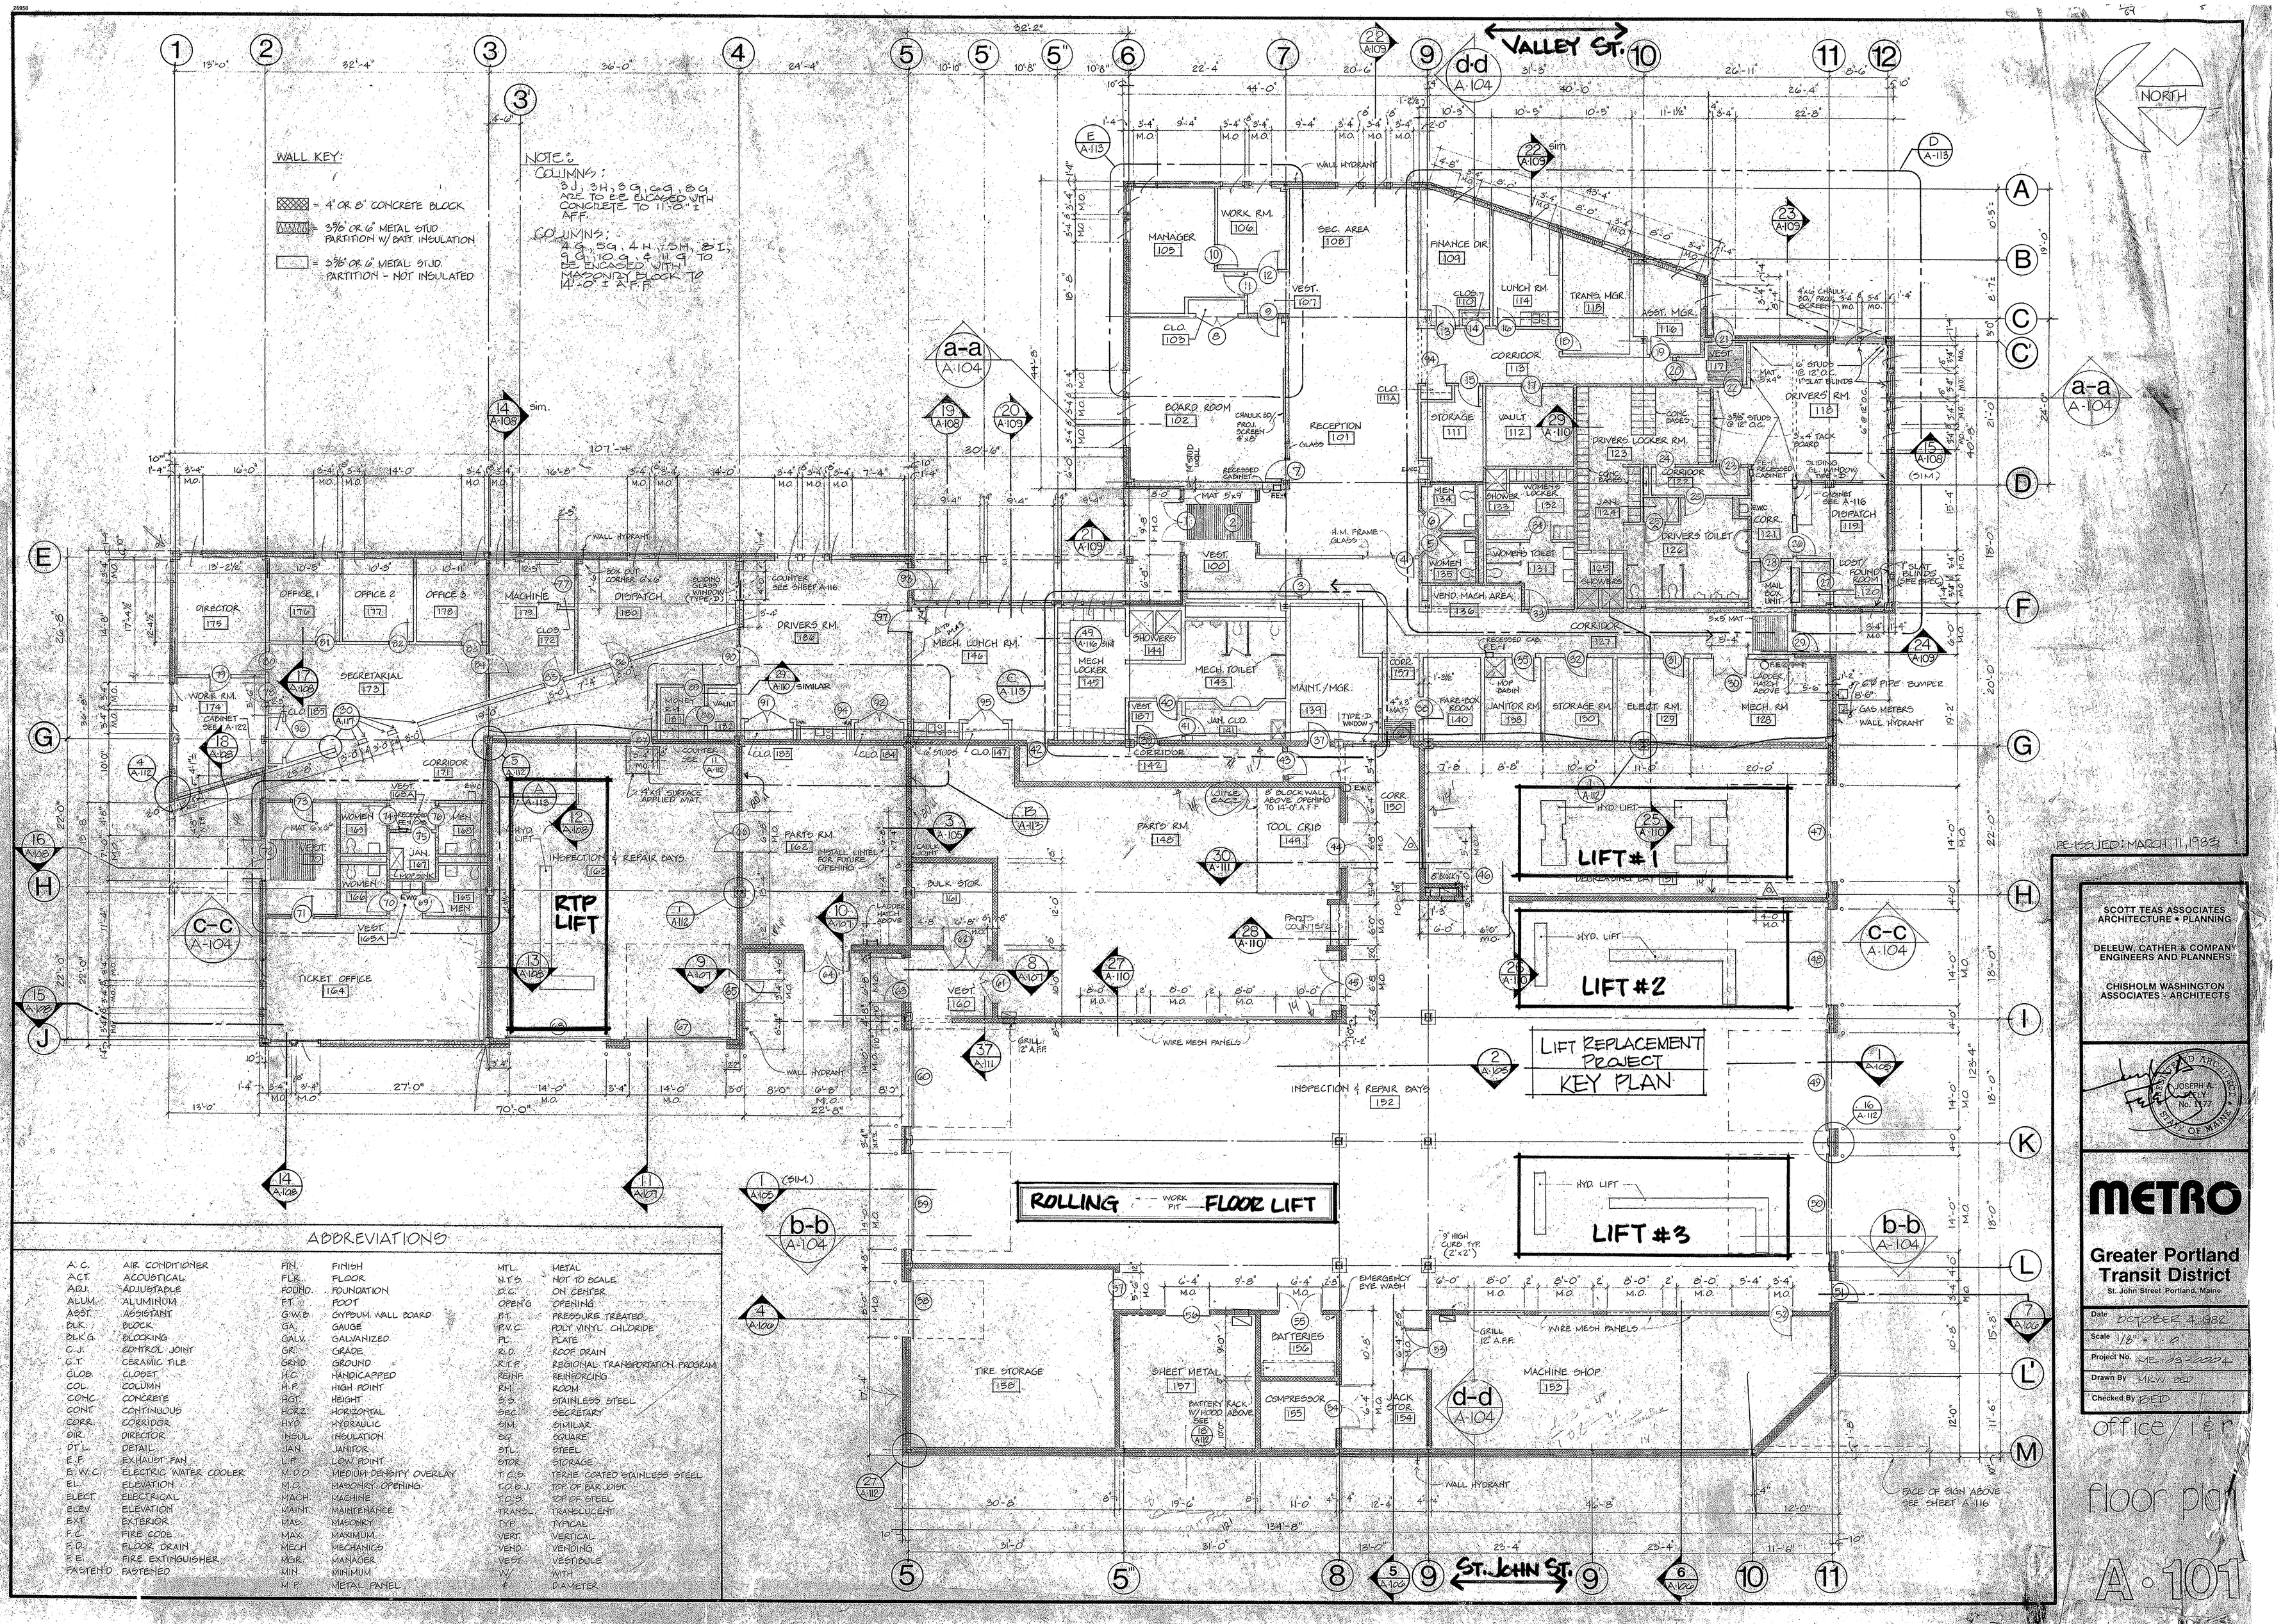

ABBREVIATIONS

A.C.	AIR CONDITIONER	FIN.	FINISH	MTL.	METAL
A.C.T.	ACOUSTICAL	FLR.	FLOOR	N.T.S.	NOT TO SCALE
ADJ.	ADJUSTABLE	FOUND.	FOUNDATION	O.C.	ON CENTER
ALUM.	ALUMINUM	FT.	FOOT	OPEN'G	OPENING
ASST.	ASSISTANT	G.W.B.	GYPSUM WALL BOARD	P.T.	PRESSURE TREATED
BLK.	BLOCK	GA.	GAUGE	P.V.C.	POLY VINYL CHLORIDE
BLK'G.	BLOCKING	GALV.	GALVANIZED	PL.	PLATE
C.J.	CONTROL JOINT	GR.	GRADE	R.D.	ROOF DRAIN
C.T.	CERAMIC TILE	GRND.	GROUND	R.T.P.	REGIONAL TRANSPORTATION PROGRAM
CLOS.	CLOSET	H.C.	HANDICAPPED	REINF.	REINFORCING
COL.	COLUMN	H.P.	HIGH POINT	RM.	ROOM
CONC.	CONCRETE	HGT.	HEIGHT	S.S.	STAINLESS STEEL
CONT.	CONTINUOUS	HORZ.	HORIZONTAL	SEC.	SECRETARY
CORR.	CORRIDOR	HYD.	HYDRAULIC	SIM.	SIMILAR
DIR.	DIRECTOR	INSUL.	INSULATION	SQ.	SQUARE
DT'L.	DETAIL	JAN.	JANITOR	STL.	STEEL
E.F.	EXHAUST FAN	L.P.	LOW POINT	STOR.	STORAGE
E.W.C.	ELECTRIC WATER COOLER	M.D.O.	MEDIUM DENSITY OVERLAY	T.C.S.	TERNE COATED STAINLESS STEEL
EL.	ELEVATION	M.O.	MASONRY OPENING	T.O.B.J.	TOP OF BAR JOIST
ELECT.	ELECTRICAL	MACH.	MACHINE	T.O.S.	TOP OF STEEL
ELEV.	ELEVATION	MAINT.	MAINTENANCE	TRANSL.	TRANSLUCENT
EXT.	EXTERIOR	MAS.	MASONRY	TYP.	TYPICAL
F.C.	FIRE CODE	MAX.	MAXIMUM	VERT.	VERTICAL
F.D.	FLOOR DRAIN	MECH.	MECHANICS	VEND.	VENDING
F.E.	FIRE EXTINGUISHER	MGR.	MANAGER	VEST.	VESTIBULE
FASTEN'D	FASTENED	MIN.	MINIMUM	W/	WITH
		M.P.	METAL PANEL	ø	DIAMETER

RE-ISSUED: MARCH 11, 1983

SCOTT TEAS ASSOCIATES
ARCHITECTURE • PLANNING

DELEUW, CATHER & COMPANY
ENGINEERS AND PLANNERS

CHISHOLM WASHINGTON
ASSOCIATES - ARCHITECTS

REGISTERED ARCHITECT
JOSEPH A. FELLY
No. 1177
STATE OF MAINE

METRO

Greater Portland Transit District
St. John Street, Portland, Maine

Date	OCTOBER 4, 1982
Scale	1/8" = 1'-0"
Project No.	ME-03-0004
Drawn By	MKW BED
Checked By	BED

office / i & r

floor plan

A-101