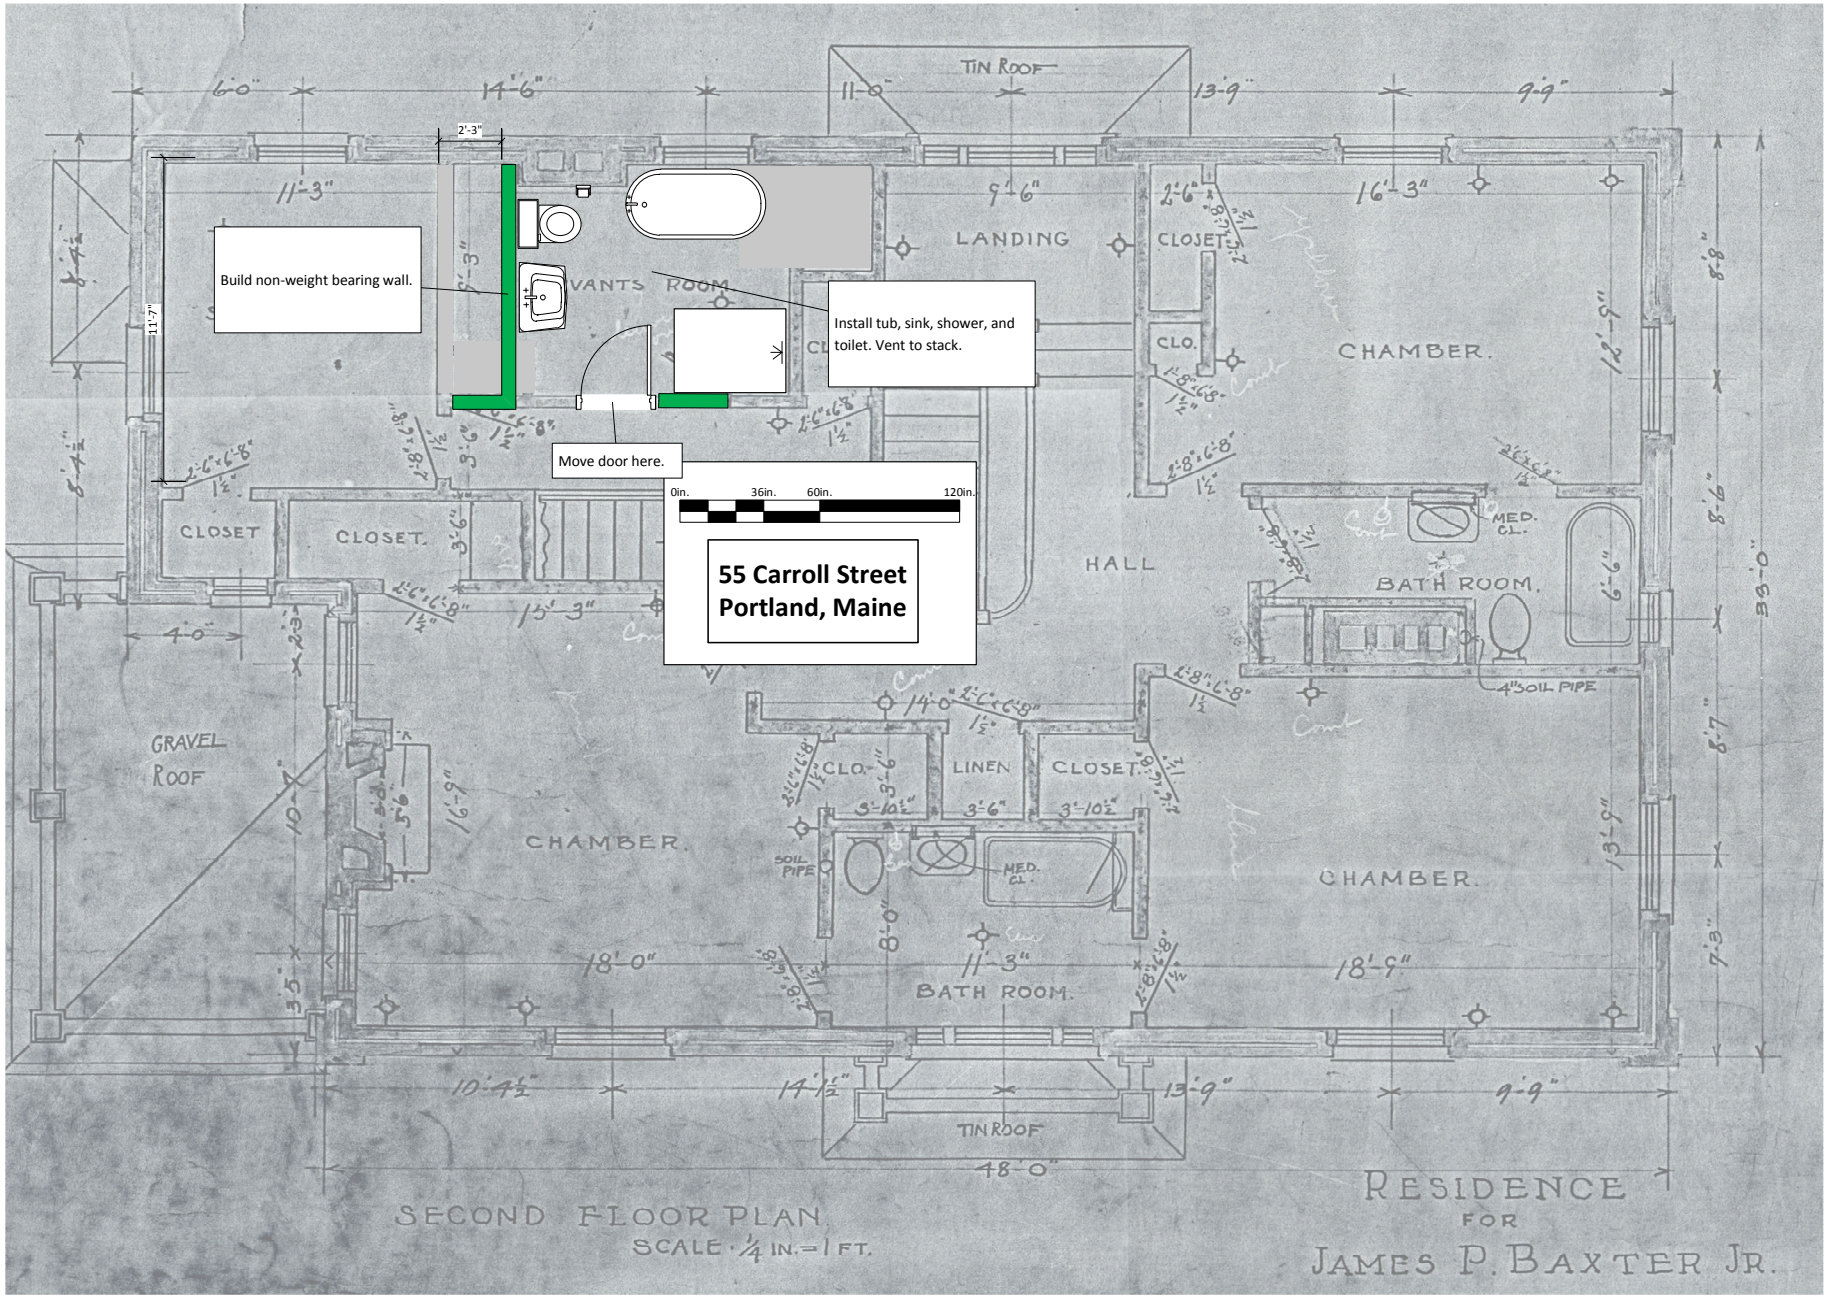
Build non-weight bearing wall.
Install tub, sink, shower, and toilet. Vent to stack.
Move door here.
0in. 36in. 60in. 120in.
55 Carroll Street
Portland, Maine
TIN ROOF
LANDING
CLOSET
CLO.
CHAMBER.
HALL
BATH ROOM.
MED. CL.
4" SOIL PIPE
CLOSET
CLOSET.
GRAVEL ROOF
LINEN
SOIL PIPE
TIN ROOF
SECOND FLOOR PLAN
SCALE: 1/4 IN. = 1 FT.
RESIDENCE
FOR
JAMES P. BAXTER JR.